

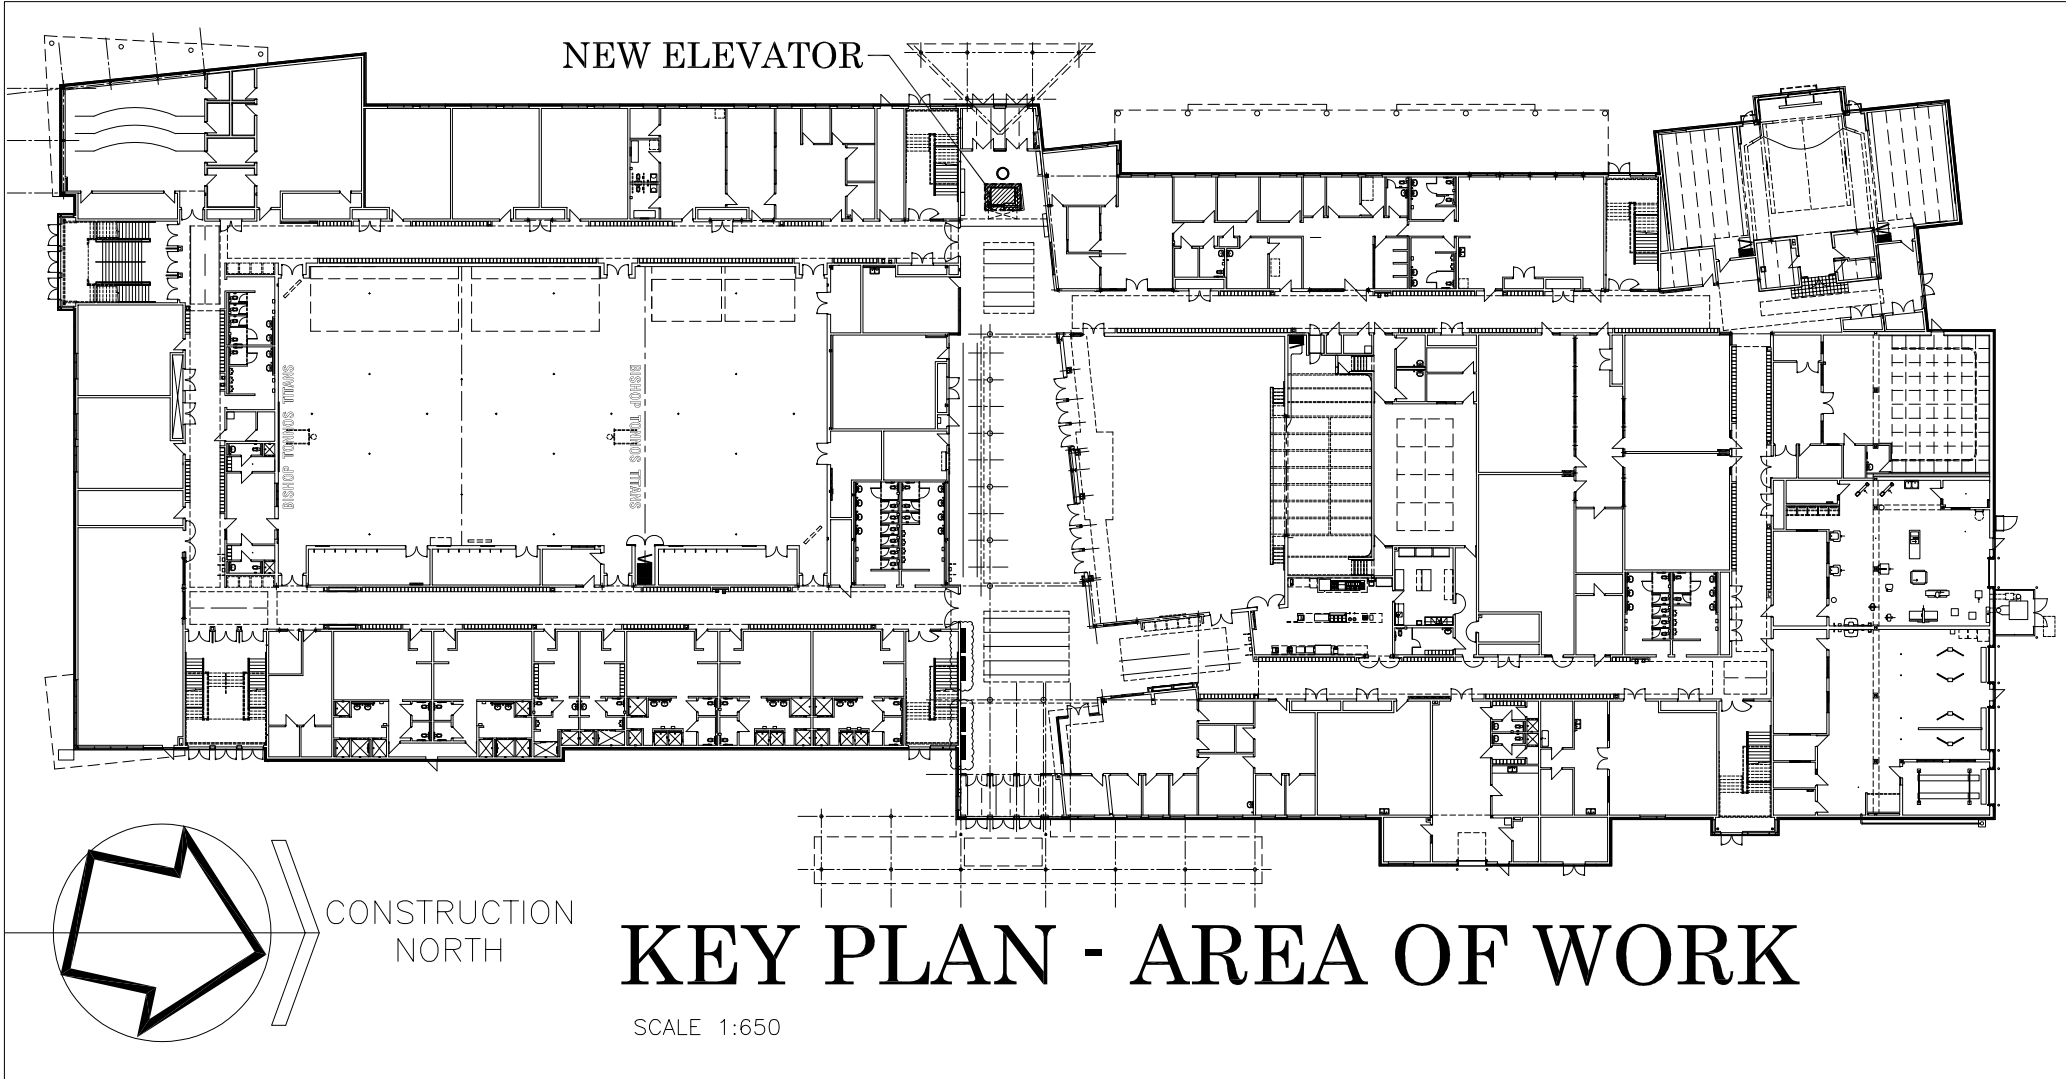
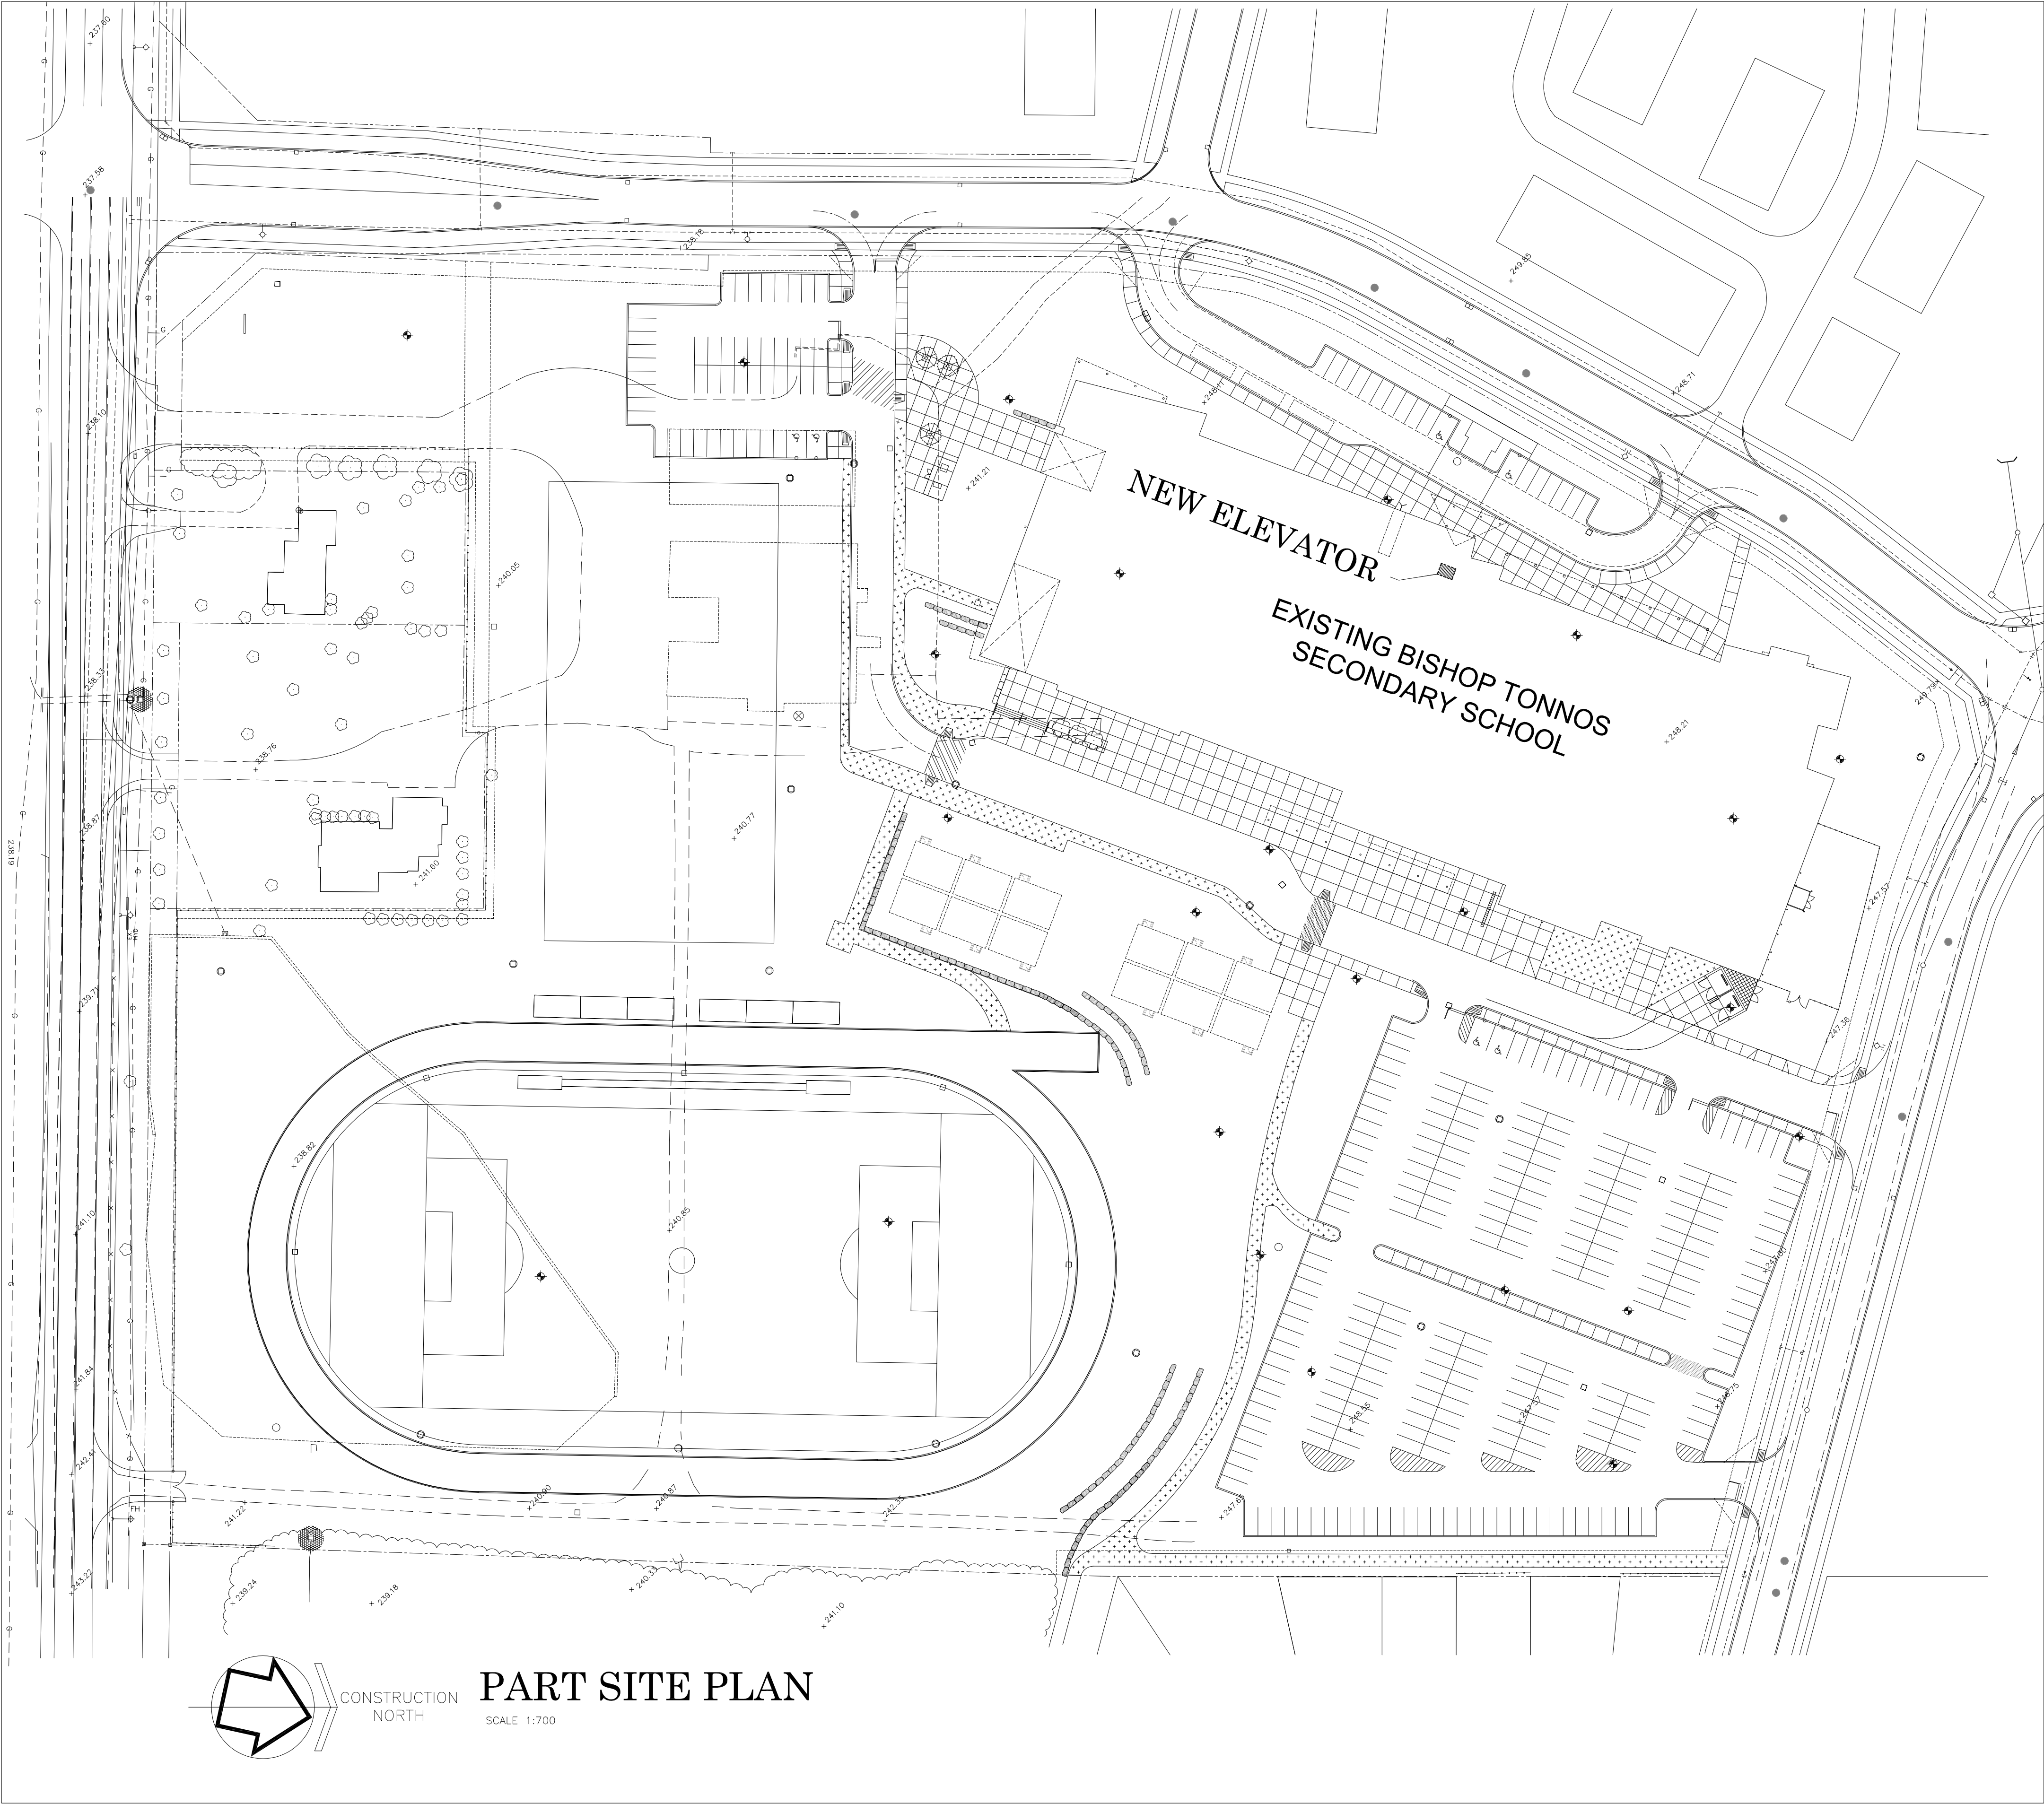


BISHOP TONNOS CATHOLIC SECONDARY SCHOOL

100 PANABAKER DRIVE Hamilton, Ontario

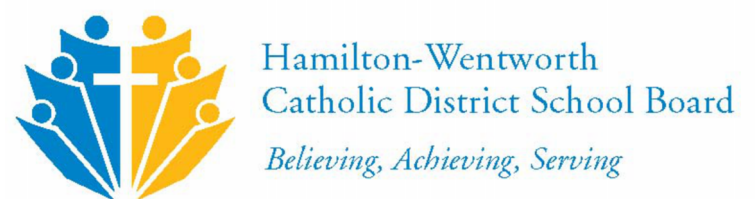

3	18/08/26	IFC ADJUSTED TO PERMIT COMMENTS
1.	30/06/26	ISSUED FOR BUILDING PERMIT/TENDER
No.	DD/MM/YY	DESCRIPTION

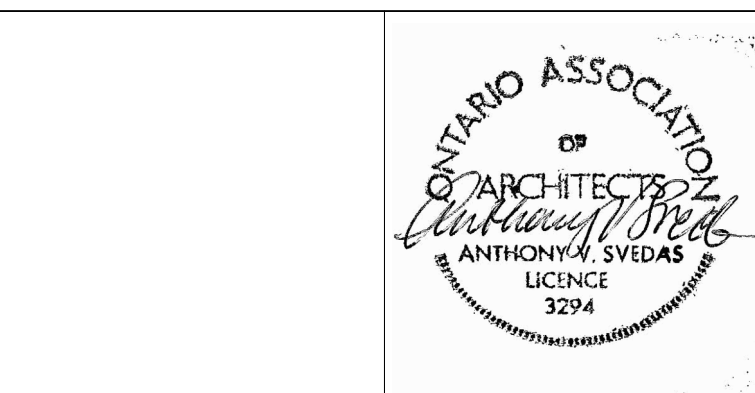

3600 BILLINGS COURT, SUITE 100
BURLINGTON, ONTARIO L7N 3N6
TEL. (905) 308-7771

ELEVATOR
FOR
BISHOP TONNOS
CATHOLIC SECONDARY SCHOOL

100 PANABAKER DR.
ANCASTER ONTARIO

SITE PLAN &
KEY PLAN

SCALE 1:700	DRAWN AT	PROJECT No. 125804
DATE JUNE 02, 2026	CHECKED MM	DRAWING No. A1