




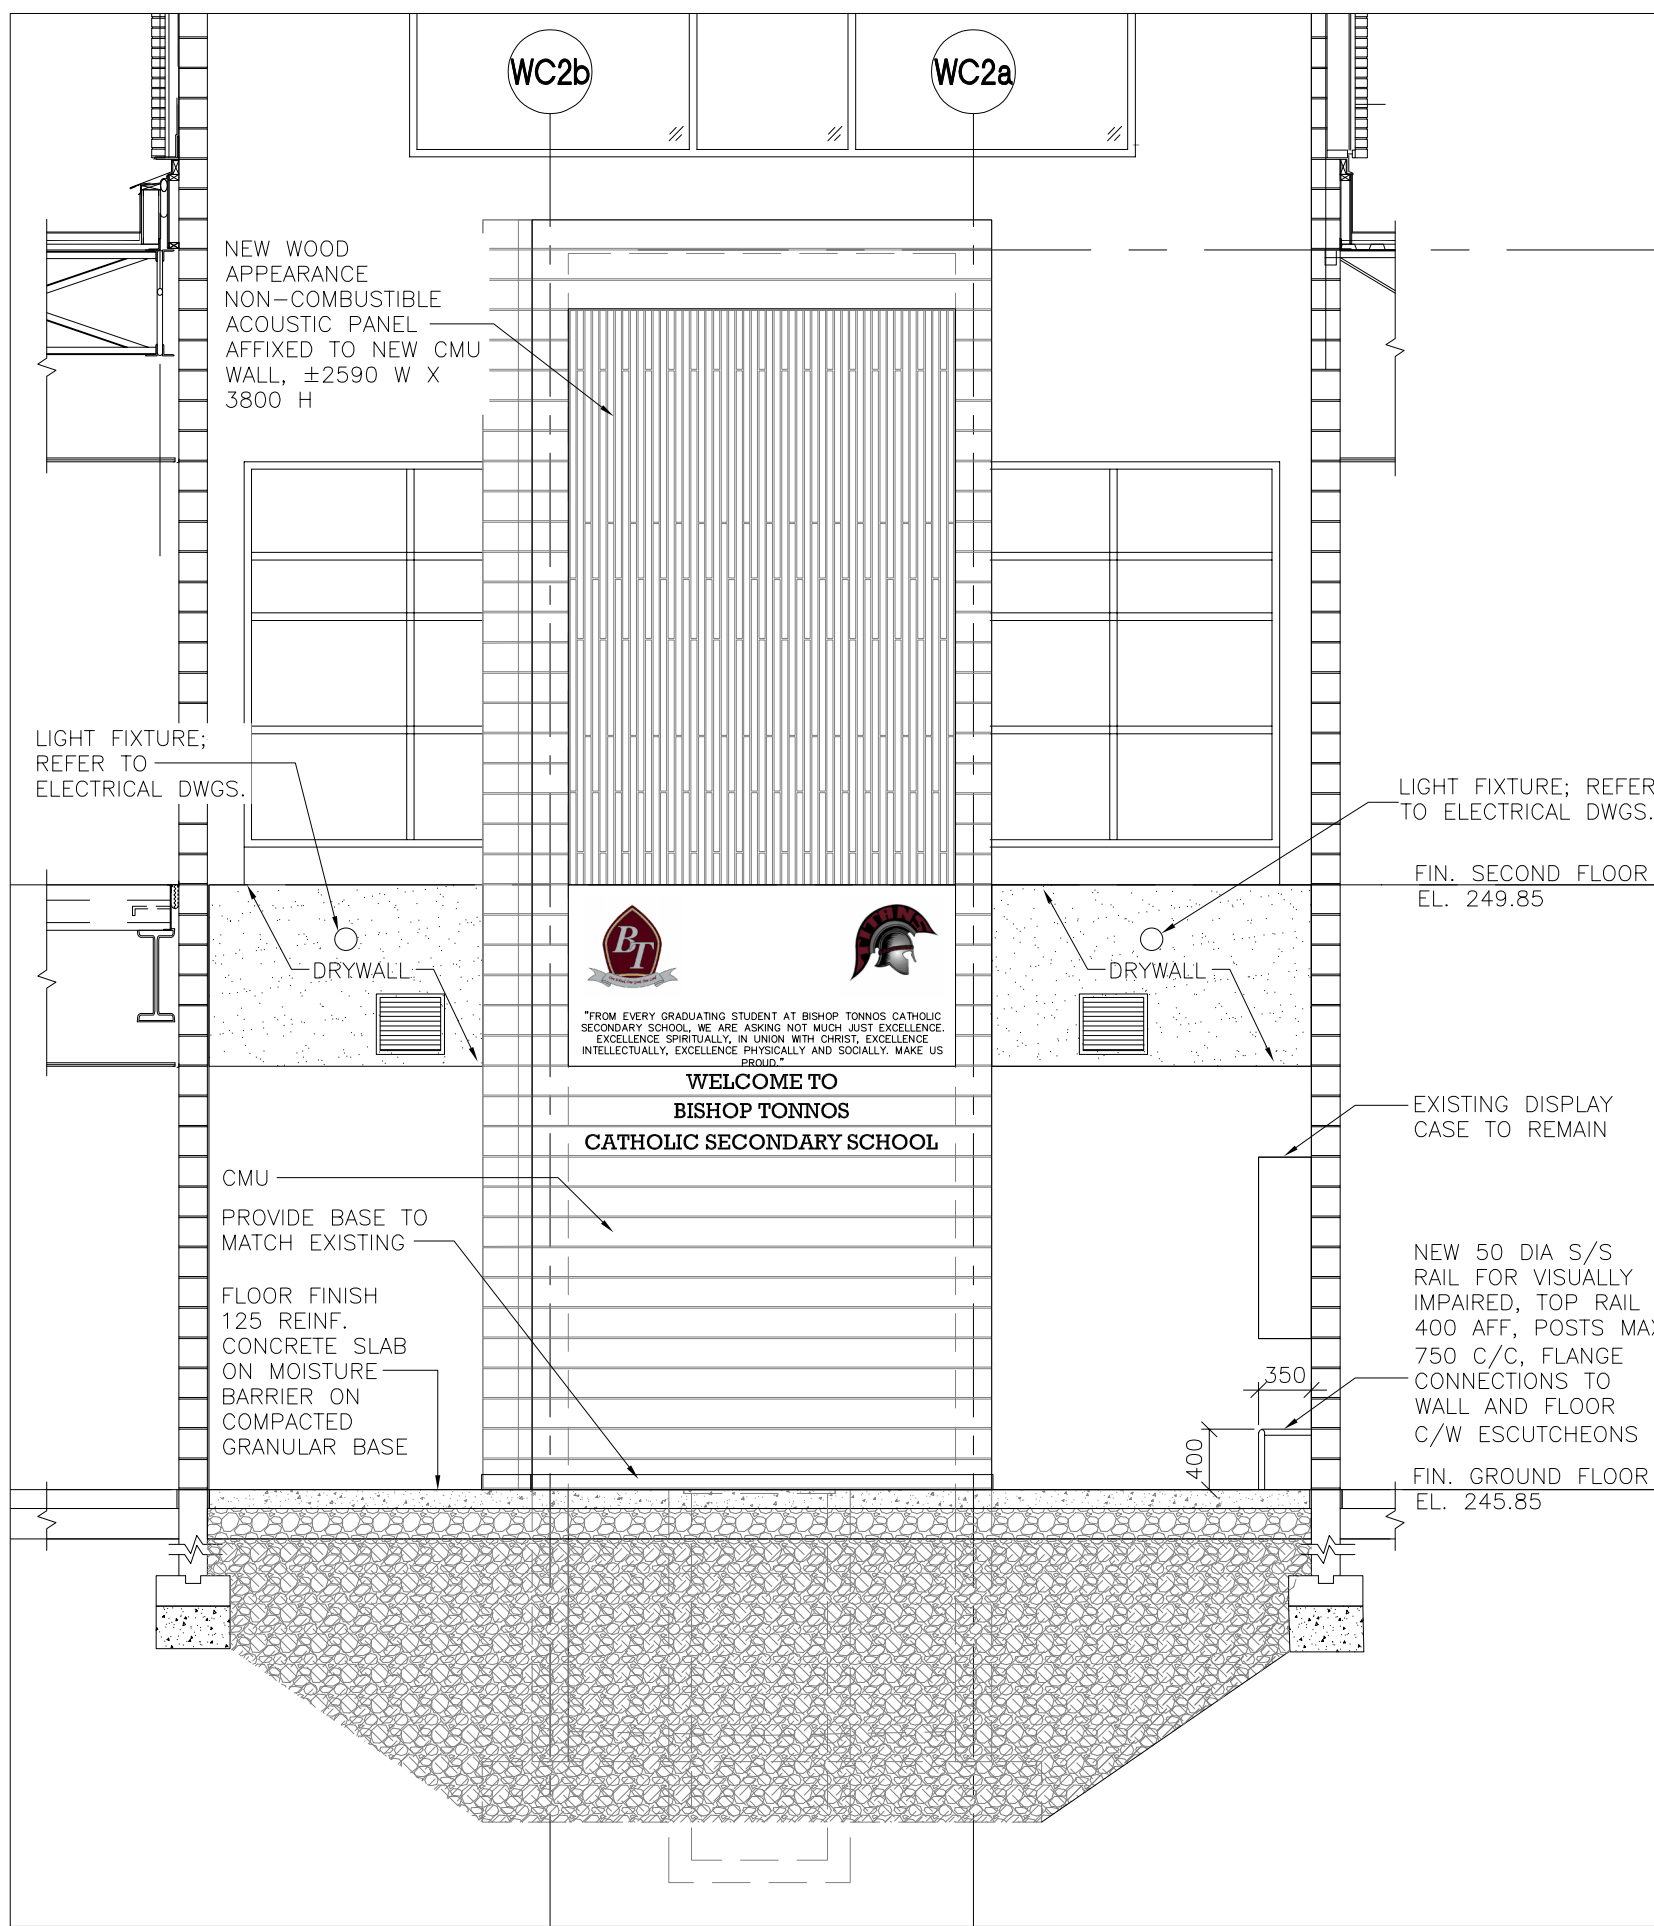


ELEVATOR WEST ELEVATION 6
SCALE 1:50 A2

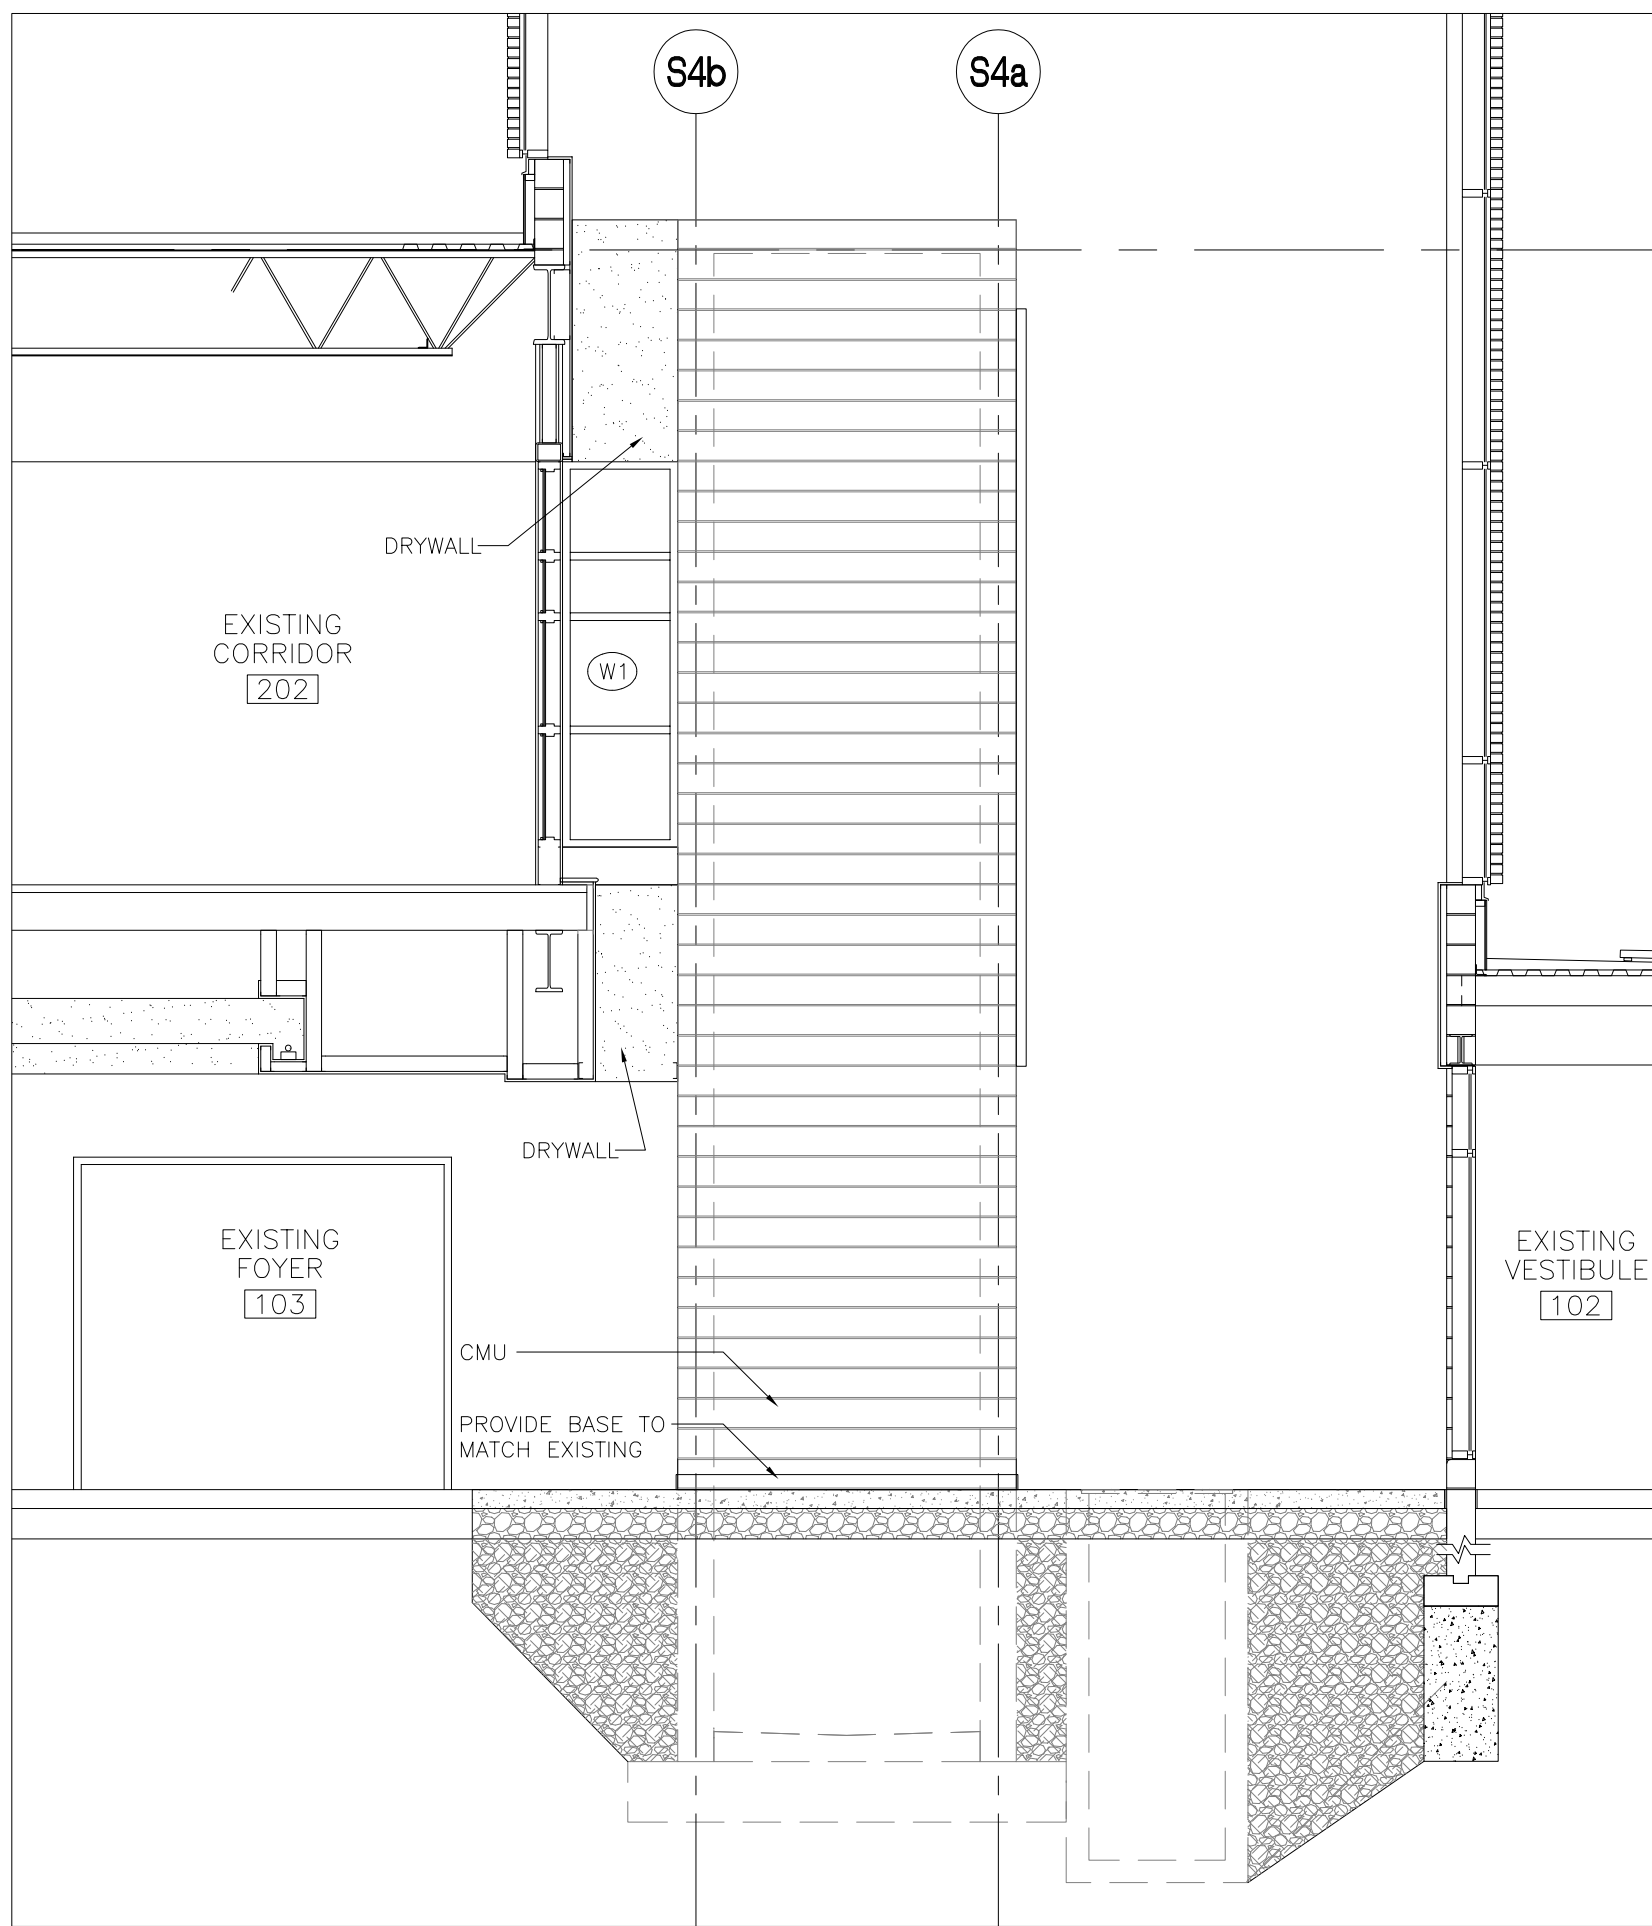


ELEVATOR NORTH ELEVATION, SOUTH SIMILAR 5
SCALE 1:50 A2

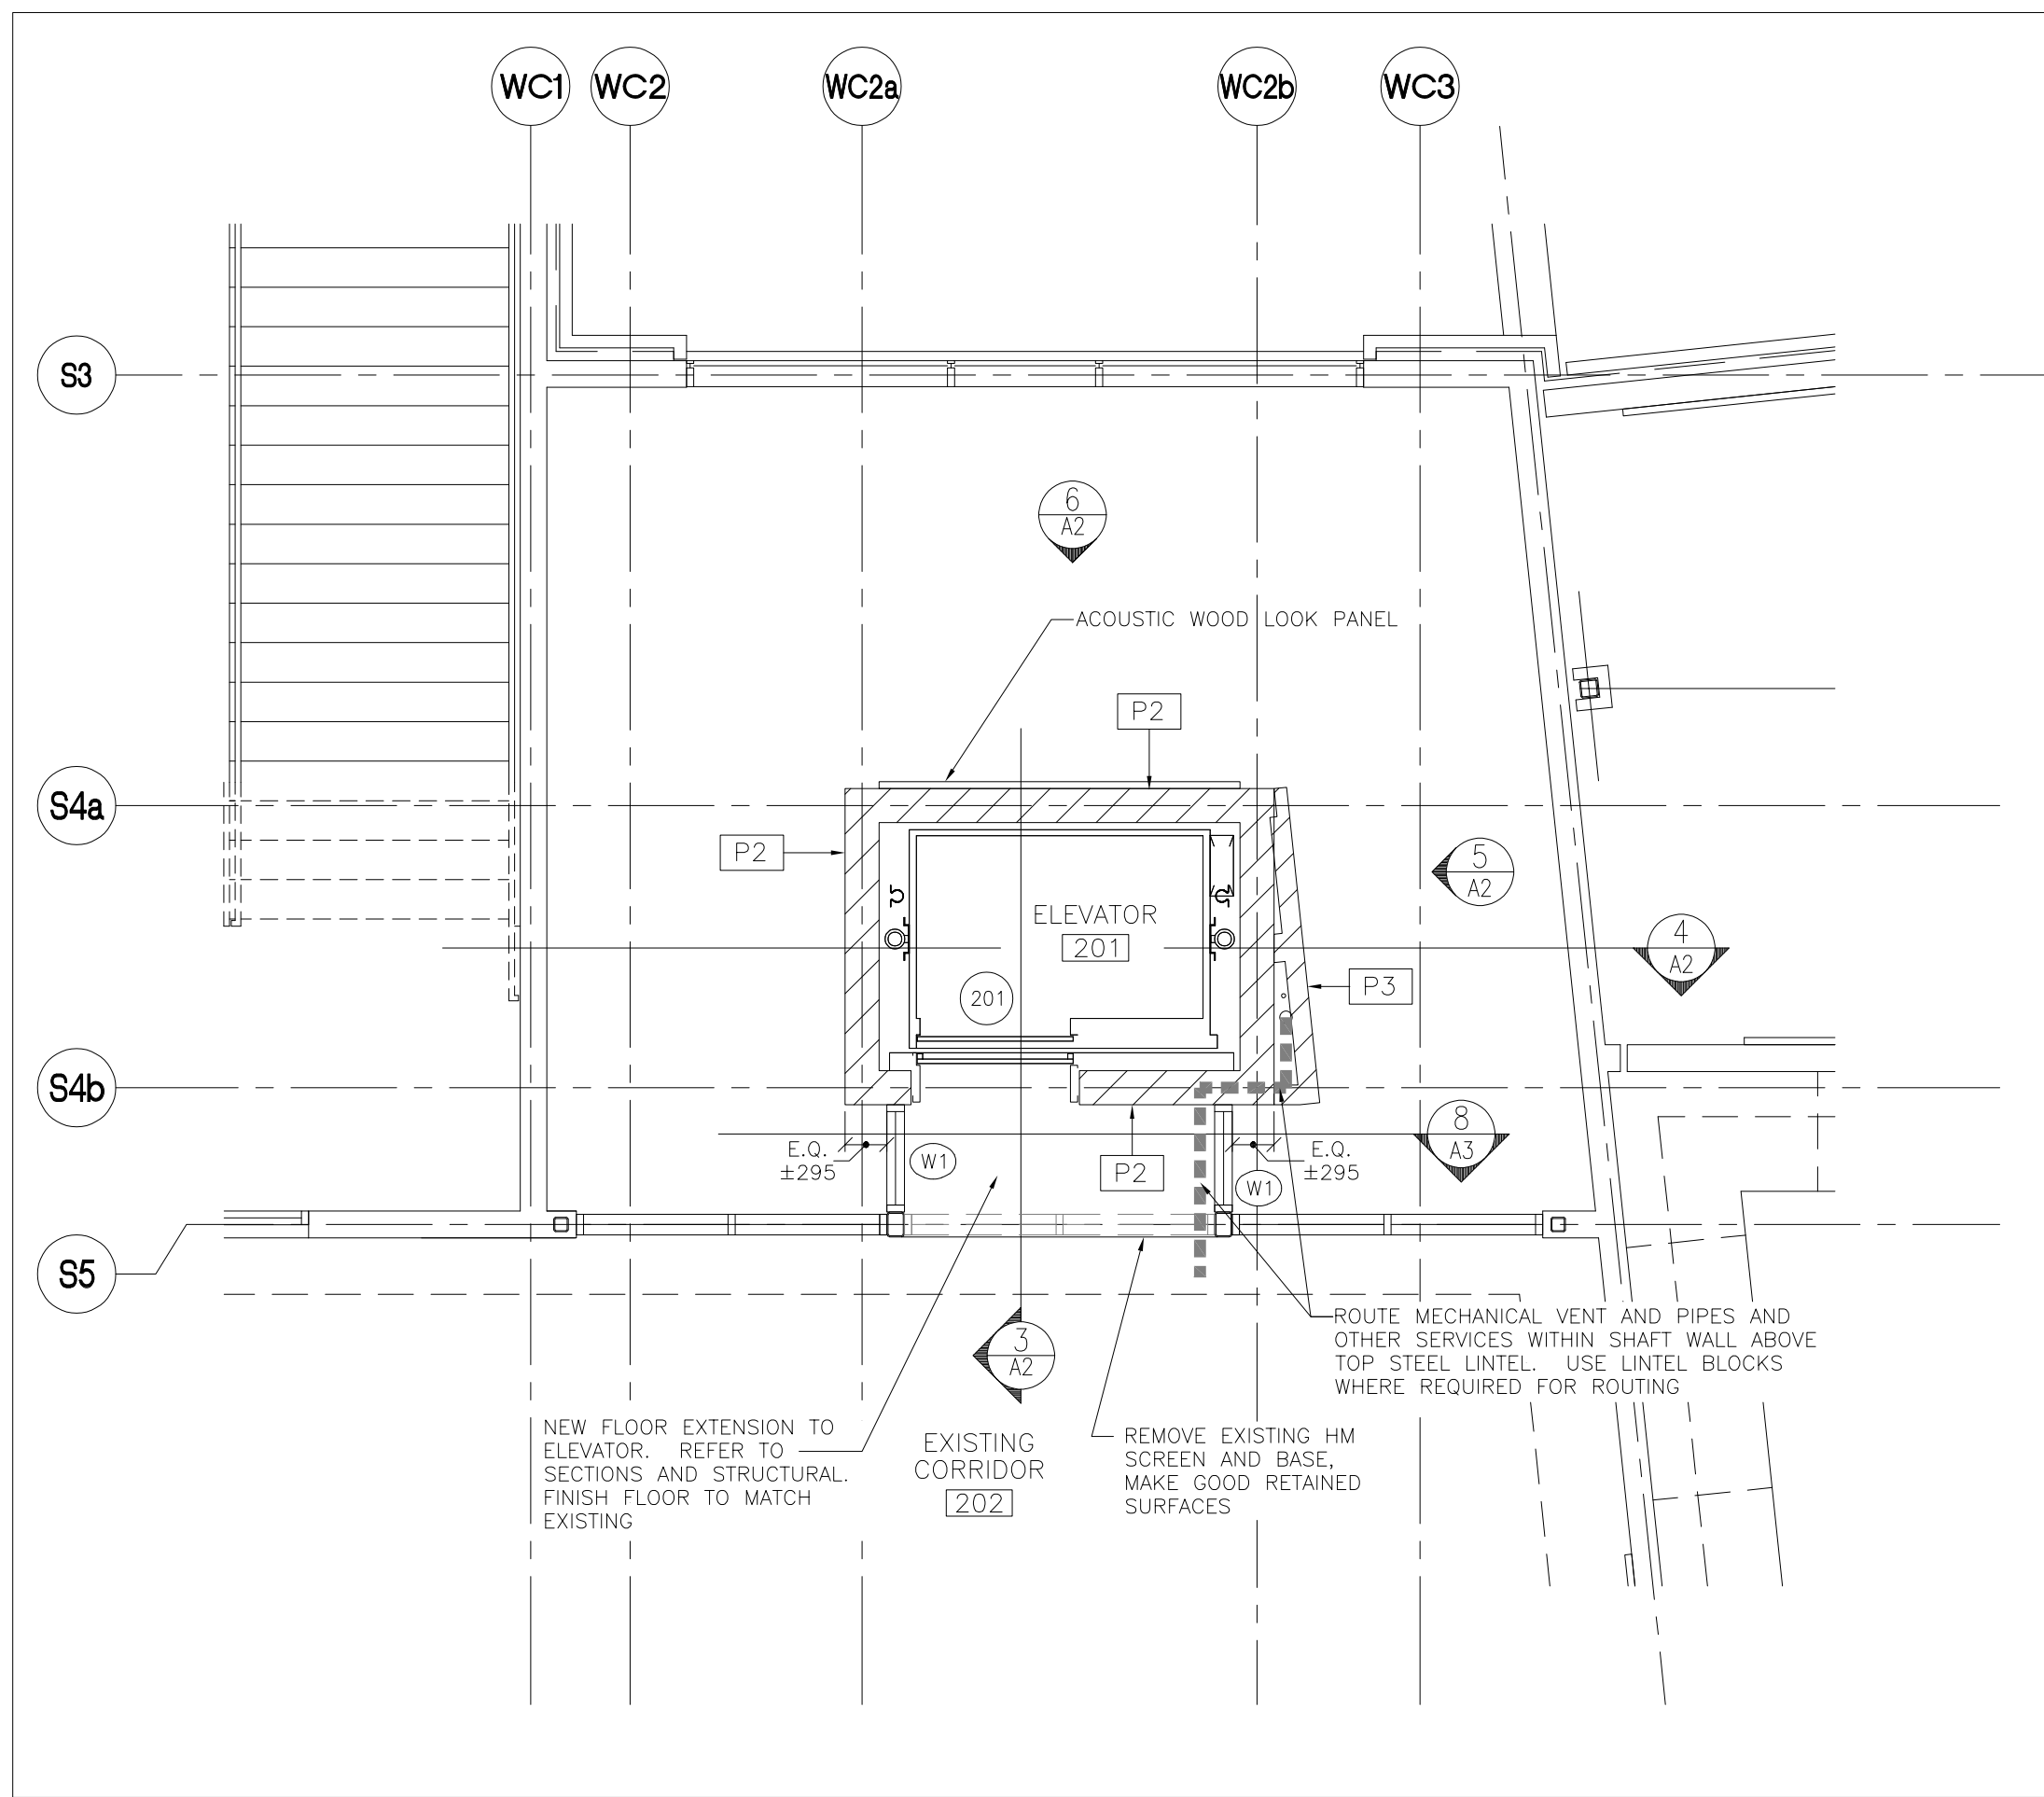


ELEVATOR @ SECOND FLOOR 2
SCALE 1:50 A2

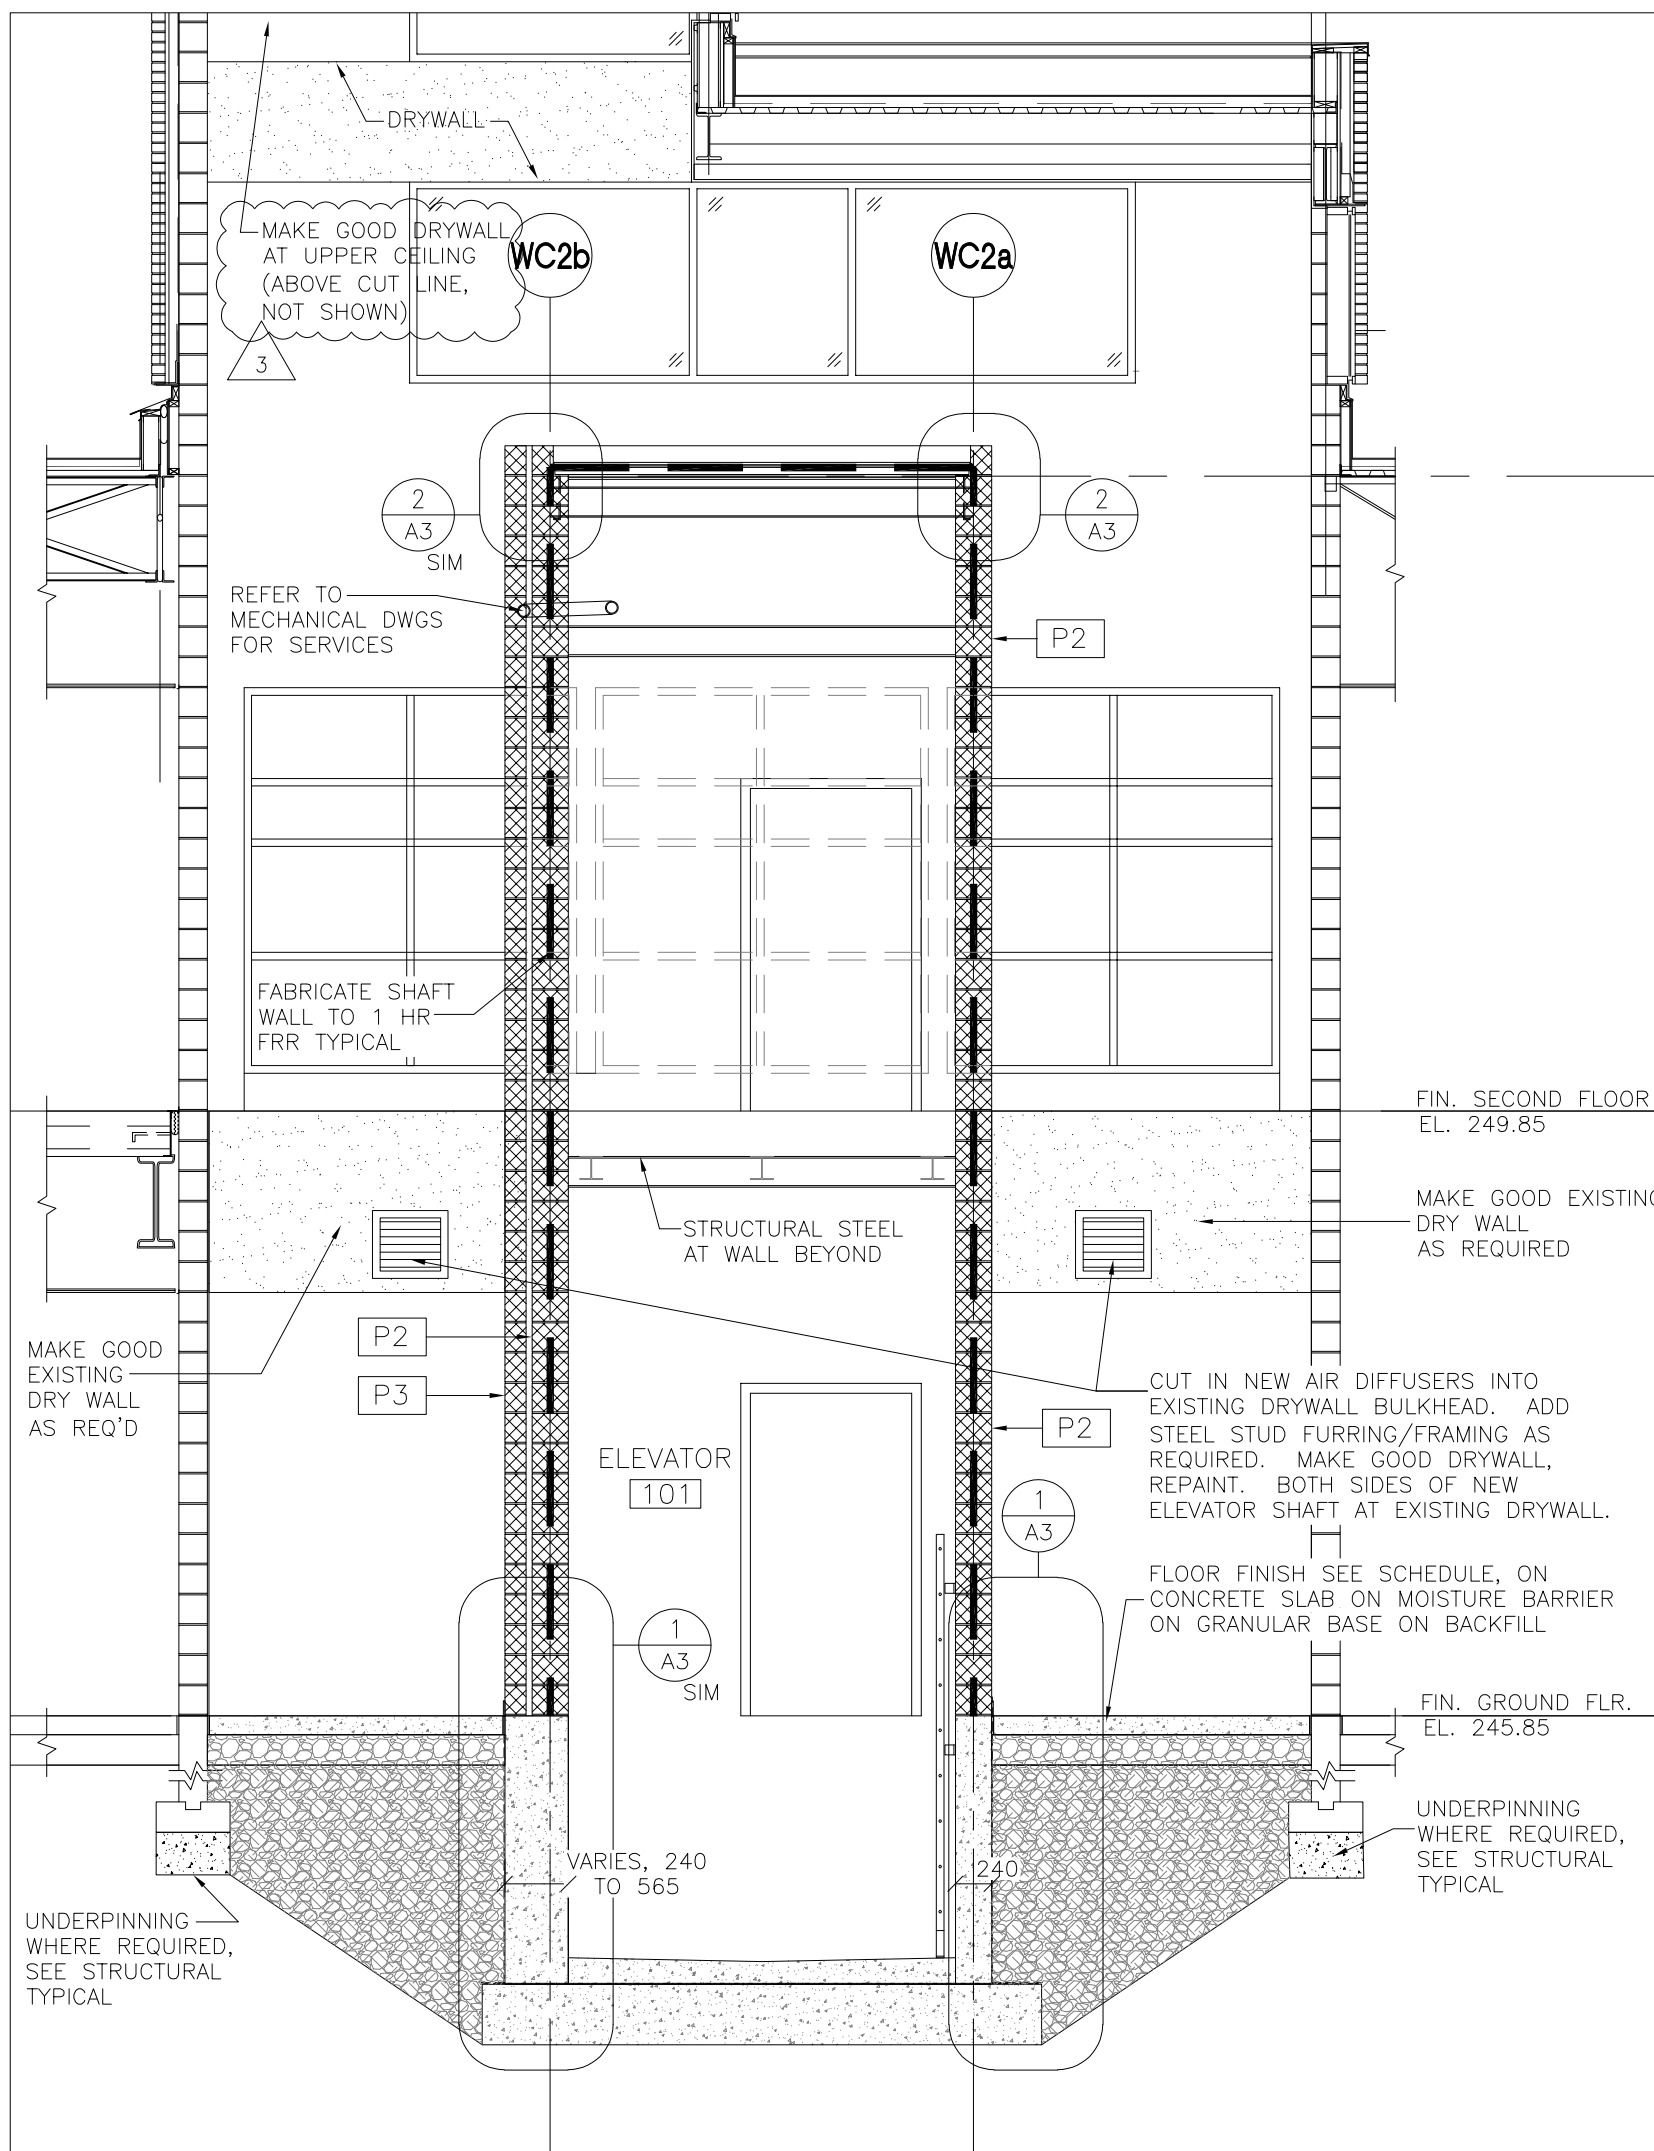

SECTION 4
SCALE 1:50 A2


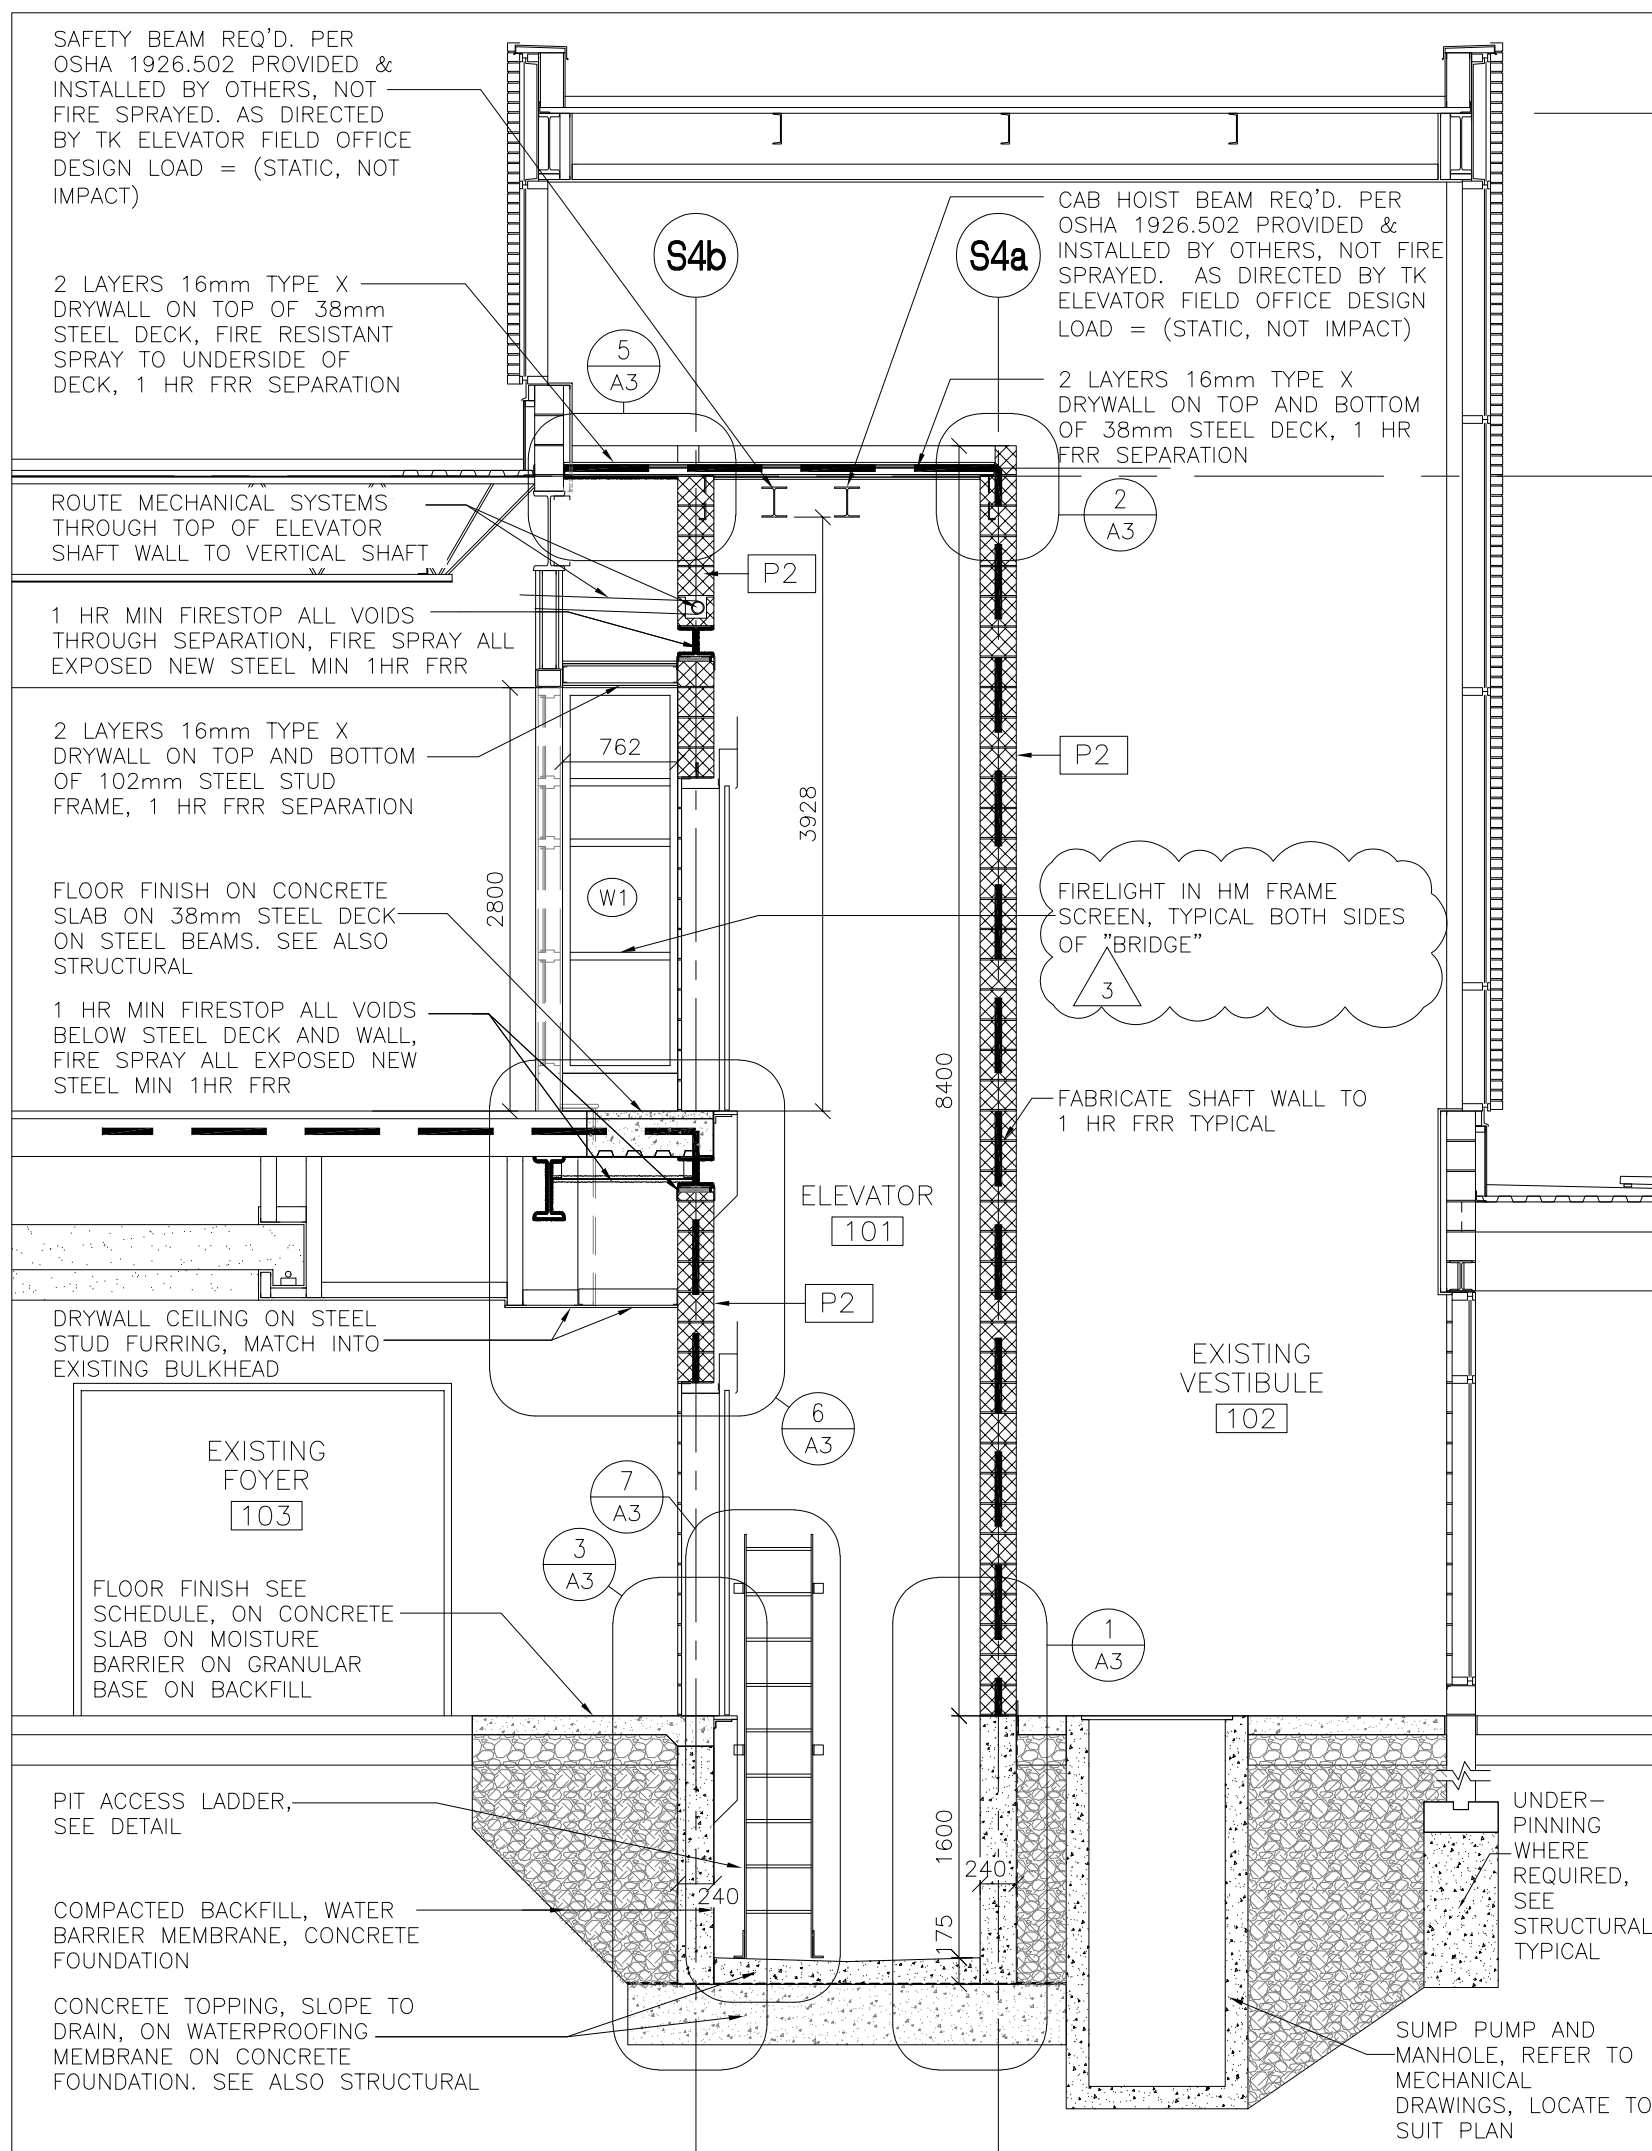


SECTION 3
SCALE 1:50 A2

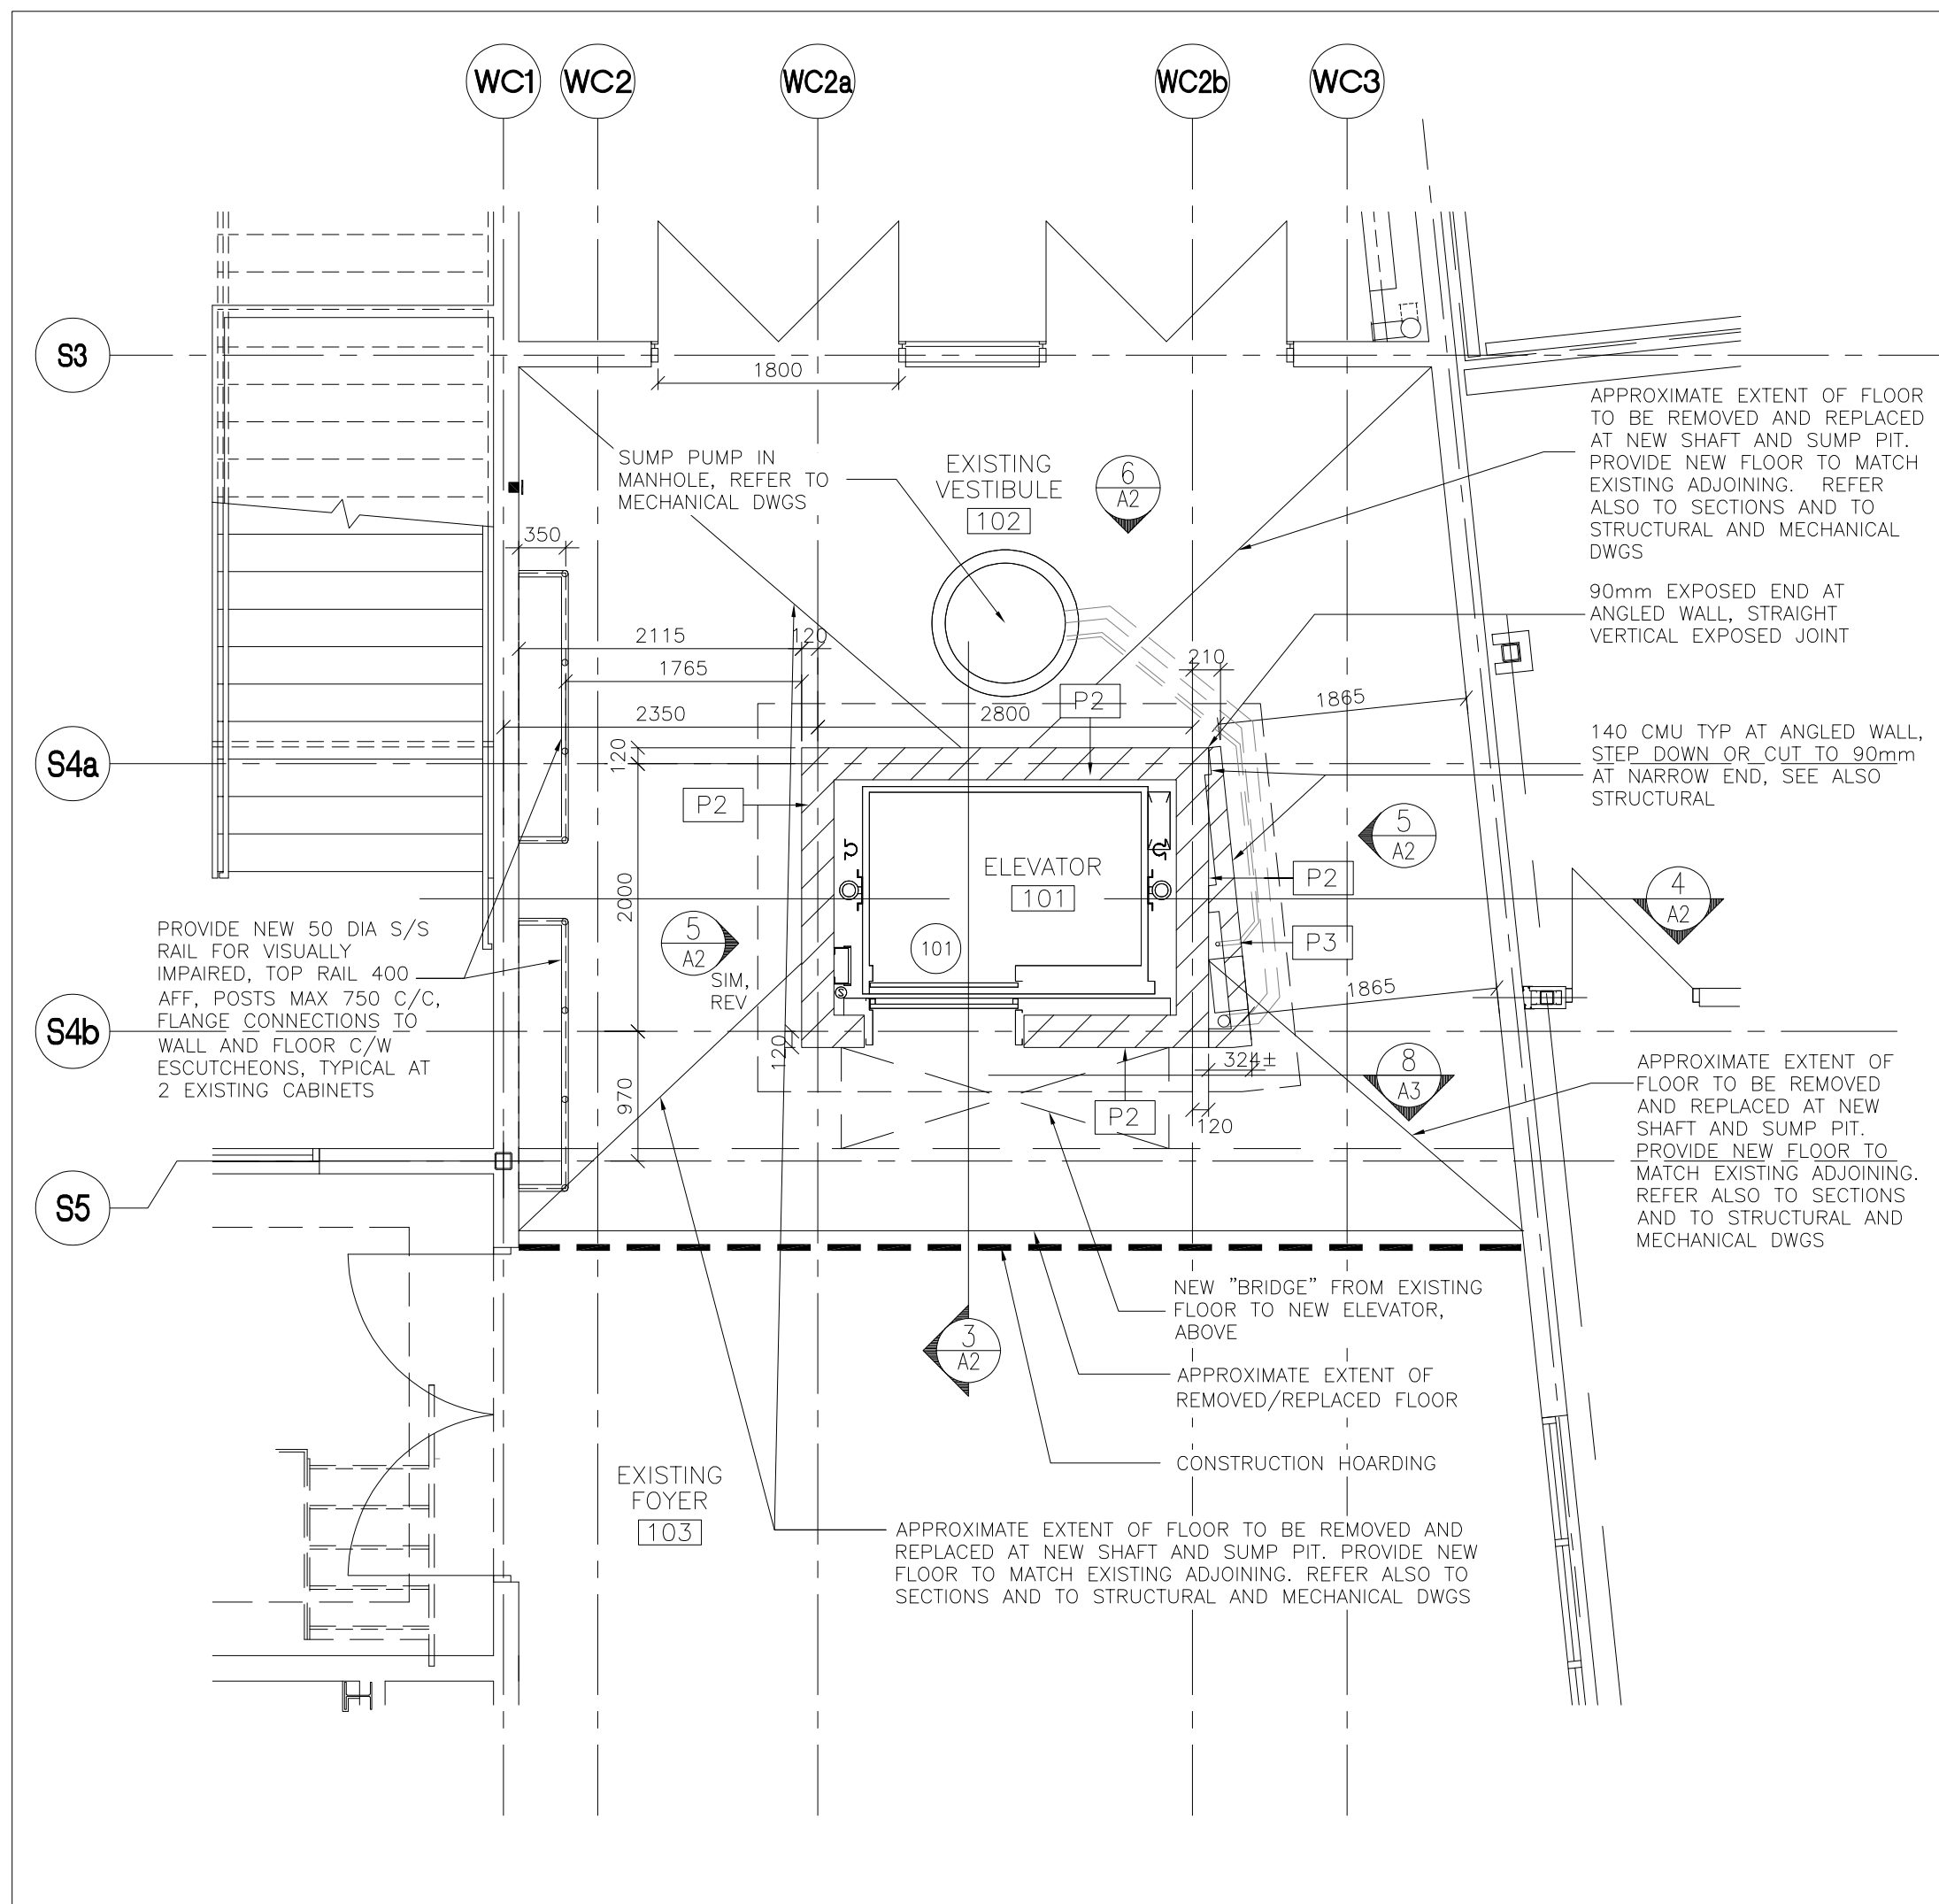

ELEVATOR @ GROUND FLOOR 1
SCALE 1:50 A2

3	18/08/26	IFC ADJUSTED TO PERMIT COMMENTS
1.	30/06/26	ISSUED FOR BUILDING PERMIT/TENDER
No.	DD/MM/YY	DESCRIPTION

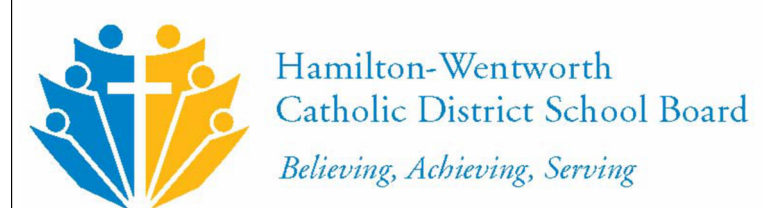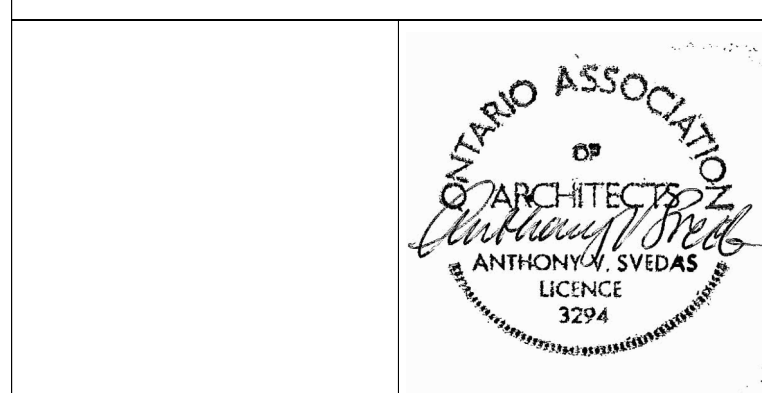

3600 BILLINGS COURT, SUITE 100
BURLINGTON, ONTARIO L7N 3N6
TEL. (905) 308-7771

**ELEVATOR
FOR
BISHOP TONNOS
CATHOLIC SECONDARY SCHOOL**

**100 PANABAKER DR.
ANCASTER ONTARIO**

**ENLARGED PLANS &
ELEVATOR SECTIONS**

SCALE	DRAWN	PROJECT No.
AS NOTED		125804
DATE	CHECKED	DRAWING No.
JUNE 25, 2026	MM	A2