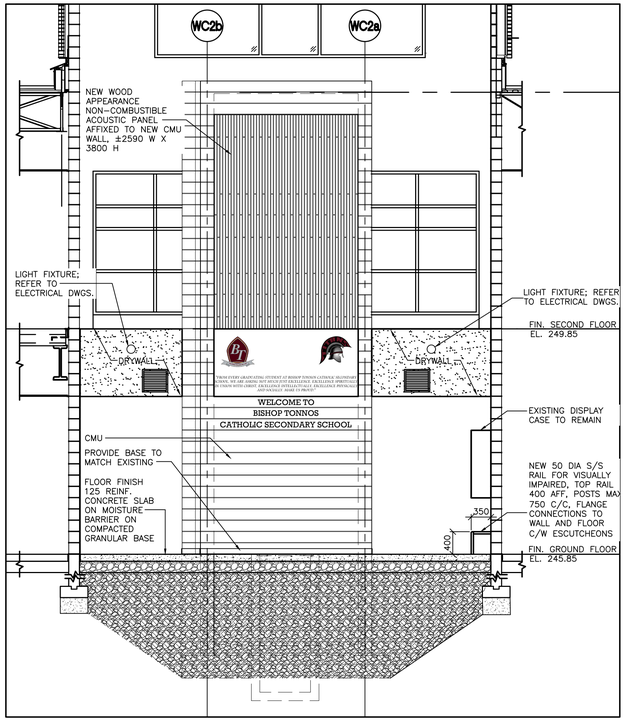

ELEVATOR WEST ELEVATION 6 A2
SCALE 1:50

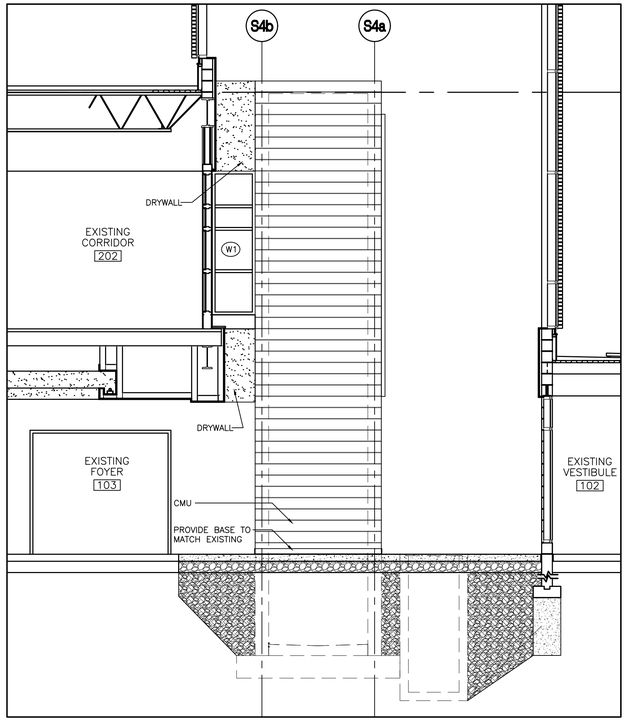

ELEVATOR NORTH ELEVATION, SOUTH SIMILAR 5 A2
SCALE 1:50

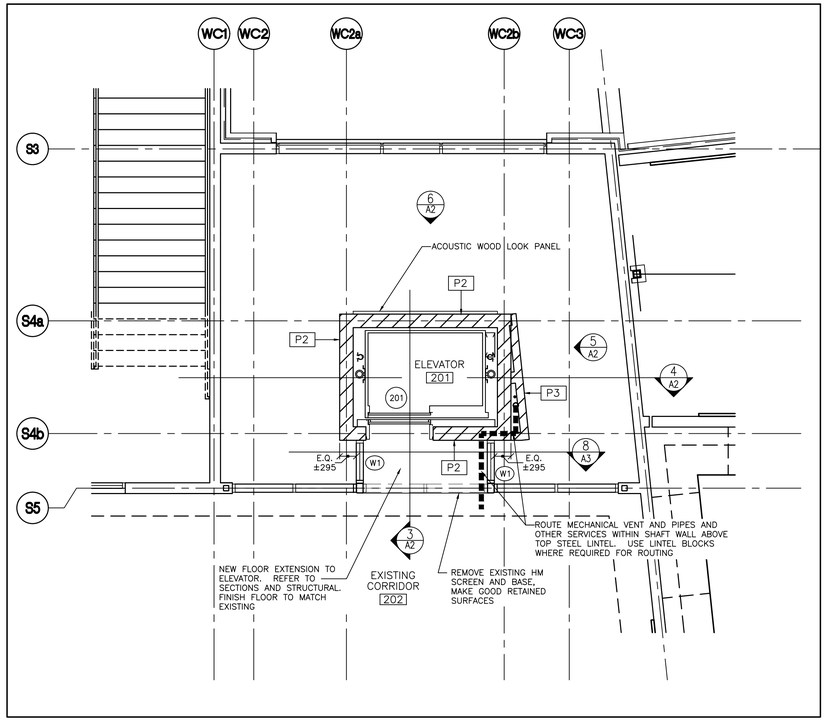

ELEVATOR @ SECOND FLOOR 2 A2
SCALE 1:50

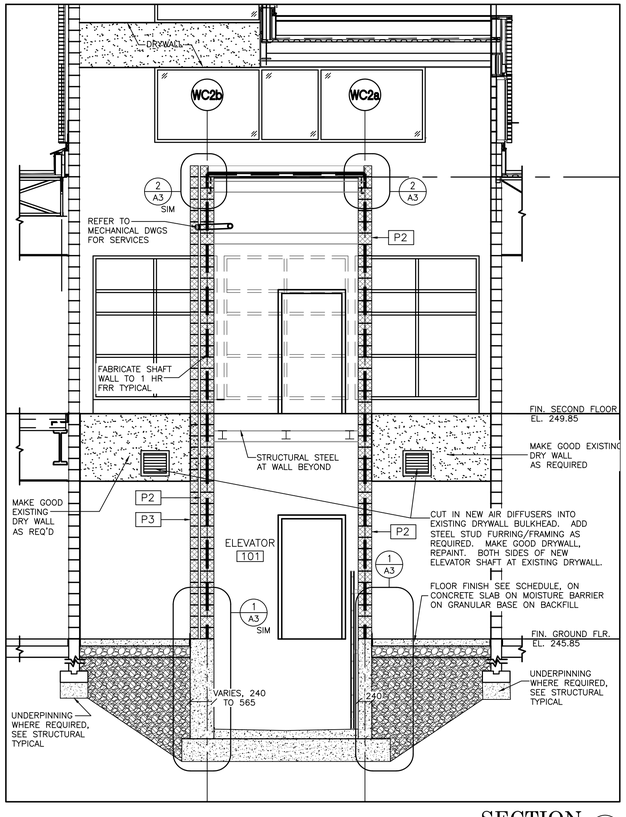

SECTION 4 A2
SCALE 1:50

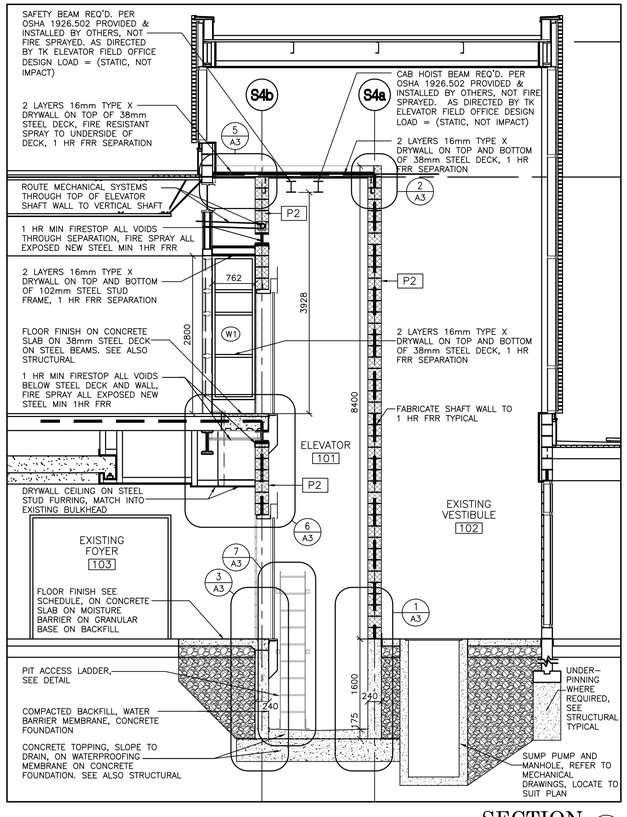

SECTION 3 A2
SCALE 1:50

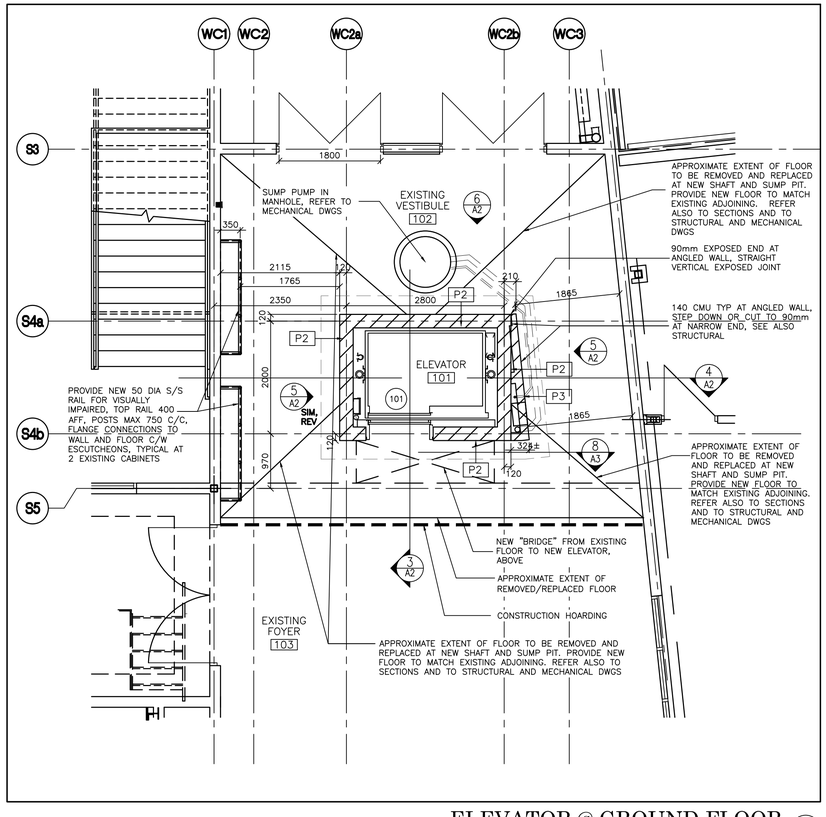

ELEVATOR @ GROUND FLOOR 1 A2
SCALE 1:50

No.	DD/MM/YY	DESCRIPTION
1.	30/06/26	ISSUED FOR BUILDING PERMIT/TENDER

REVISIONS

ONTARIO ASSOCIATION OF ARCHITECTS
ANTHONY N. SVEDAS
LICENCE 3094

Hamilton-Wentworth Catholic District School Board
Believing, Achieving, Serving

SVEDAS / ARCHITECTS INC.
3600 BILLINGS COURT, SUITE 100
BURLINGTON, ONTARIO L7N 3N6
TEL. (905) 308-7771

ELEVATOR FOR BISHOP TONNOS CATHOLIC SECONDARY SCHOOL

100 PANABAKER DR.
ANCASTER ONTARIO

ENLARGED PLANS & ELEVATOR SECTIONS

SCALE	DRAWN	PROJECT No.
AS NOTED		125804
DATE	CHECKED	DRAWING No.
JUNE 25, 2026	MM	A2

FILENAME: G:\Work\125804 Bishop Tonnos Elevator Addition\WORK\125804-BT-A2-Floor Plans.dwg
PLOTDATE: Jun 30, 2026 - 3:02pm

ARCH D 24X36