
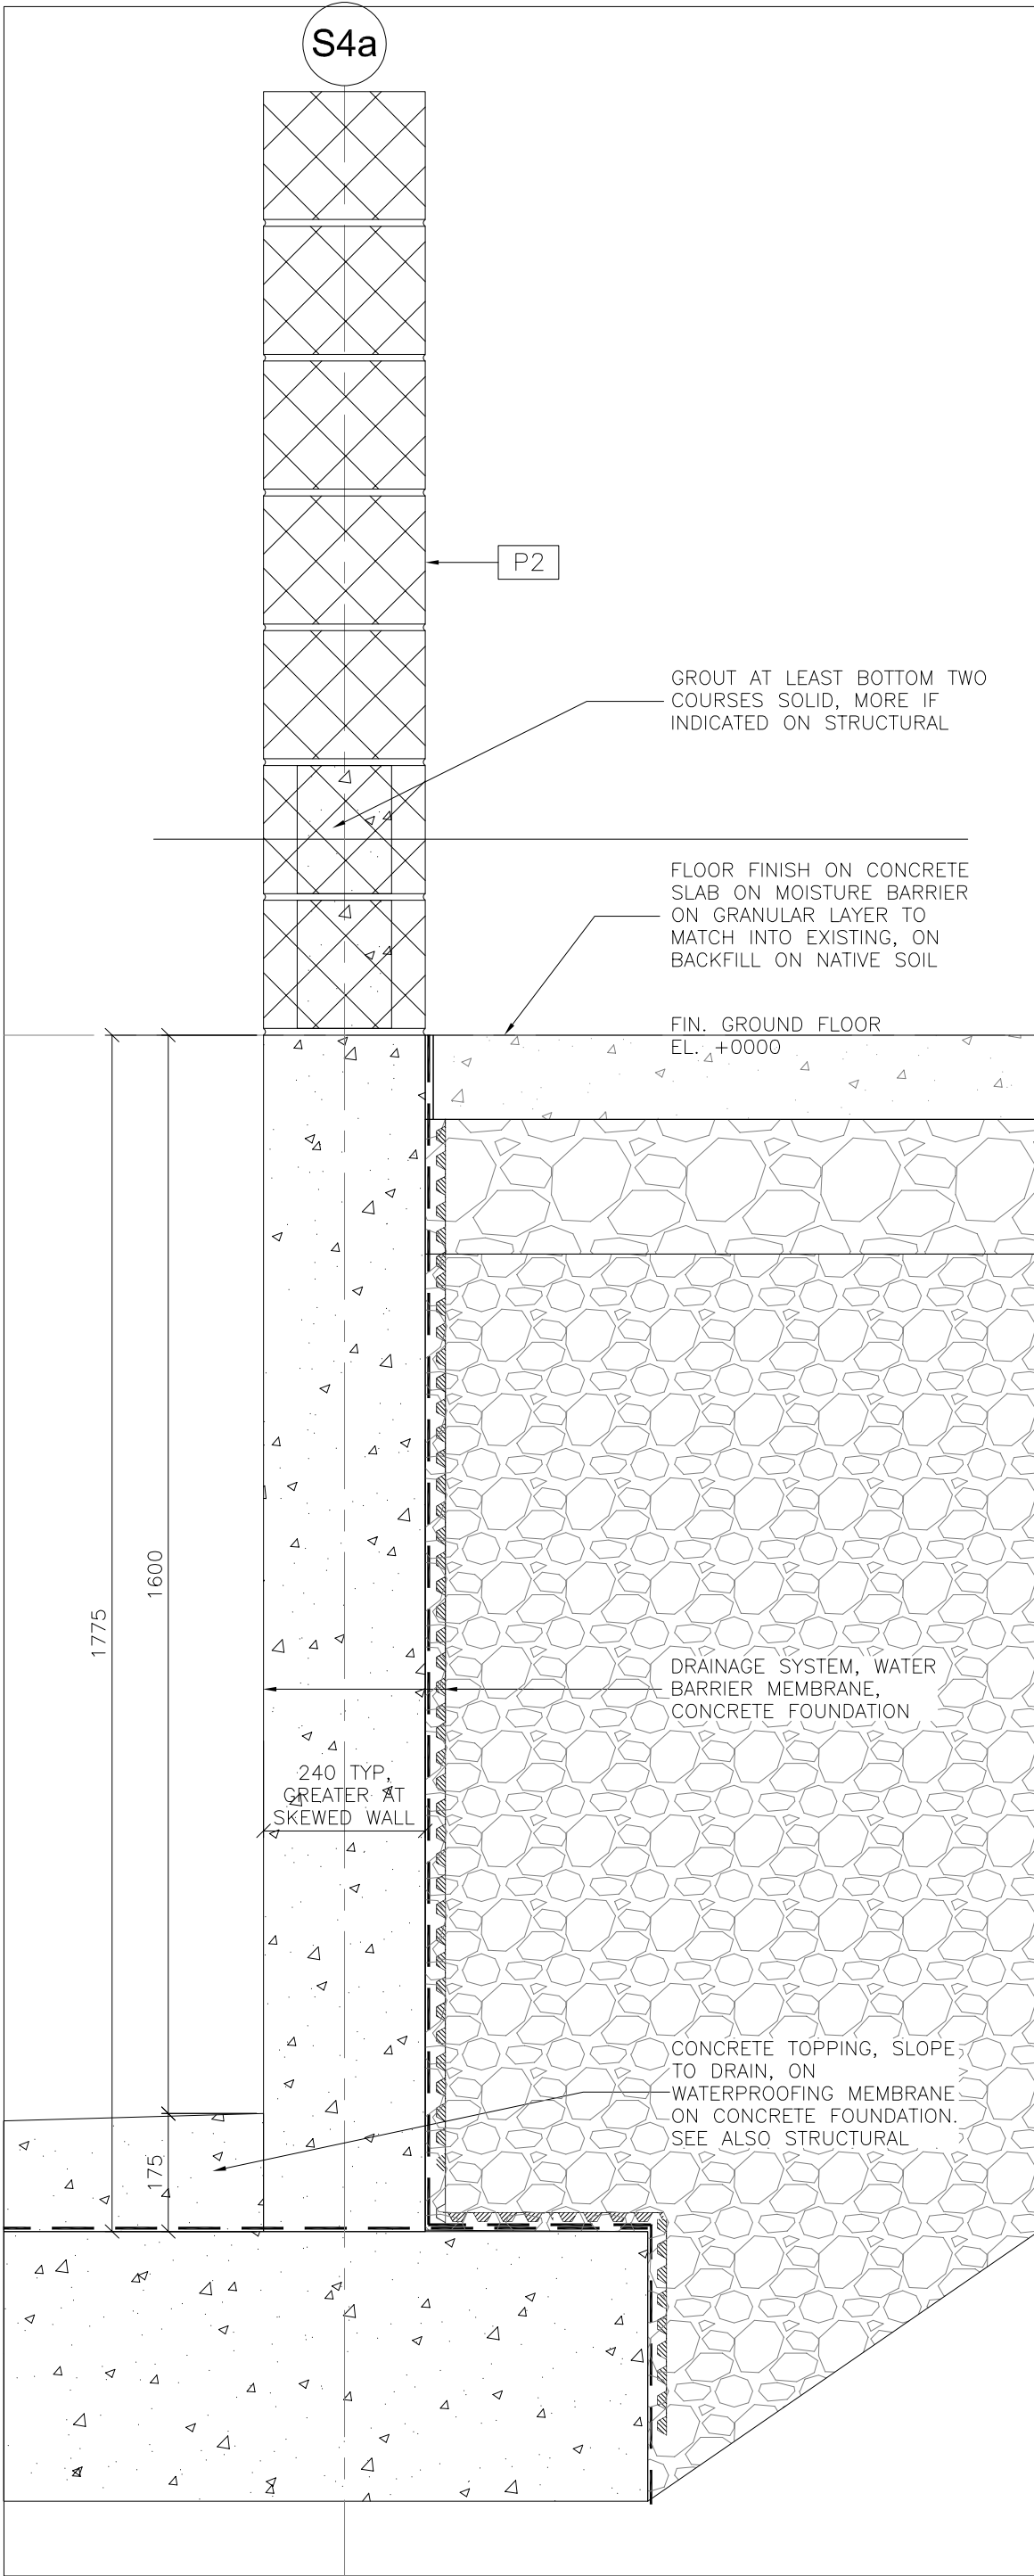
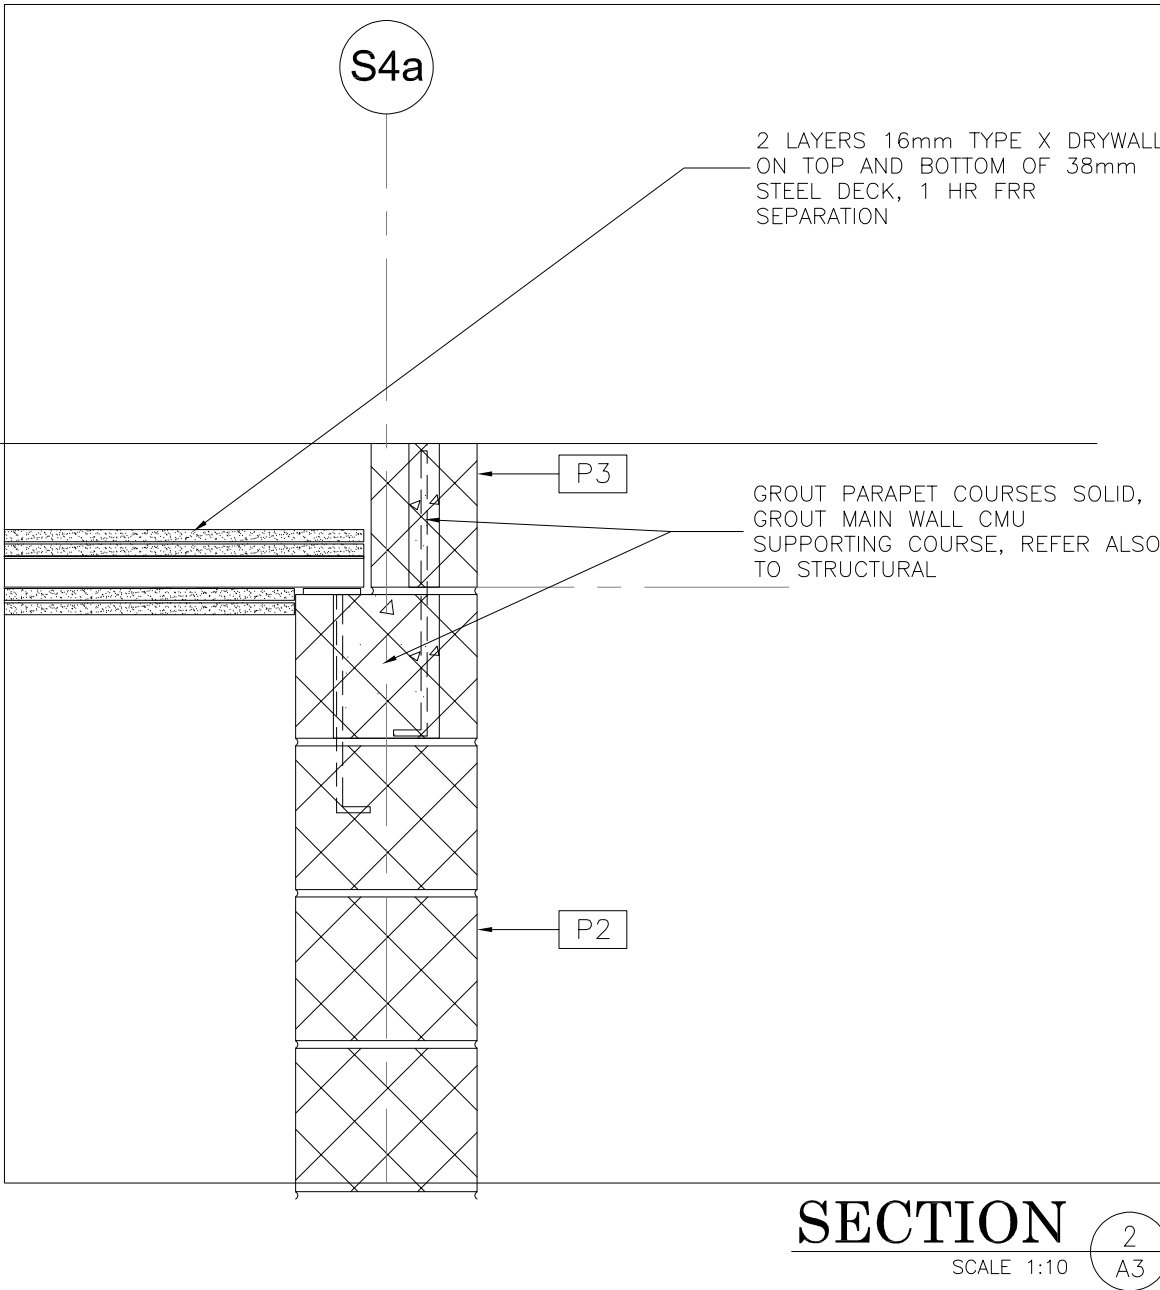
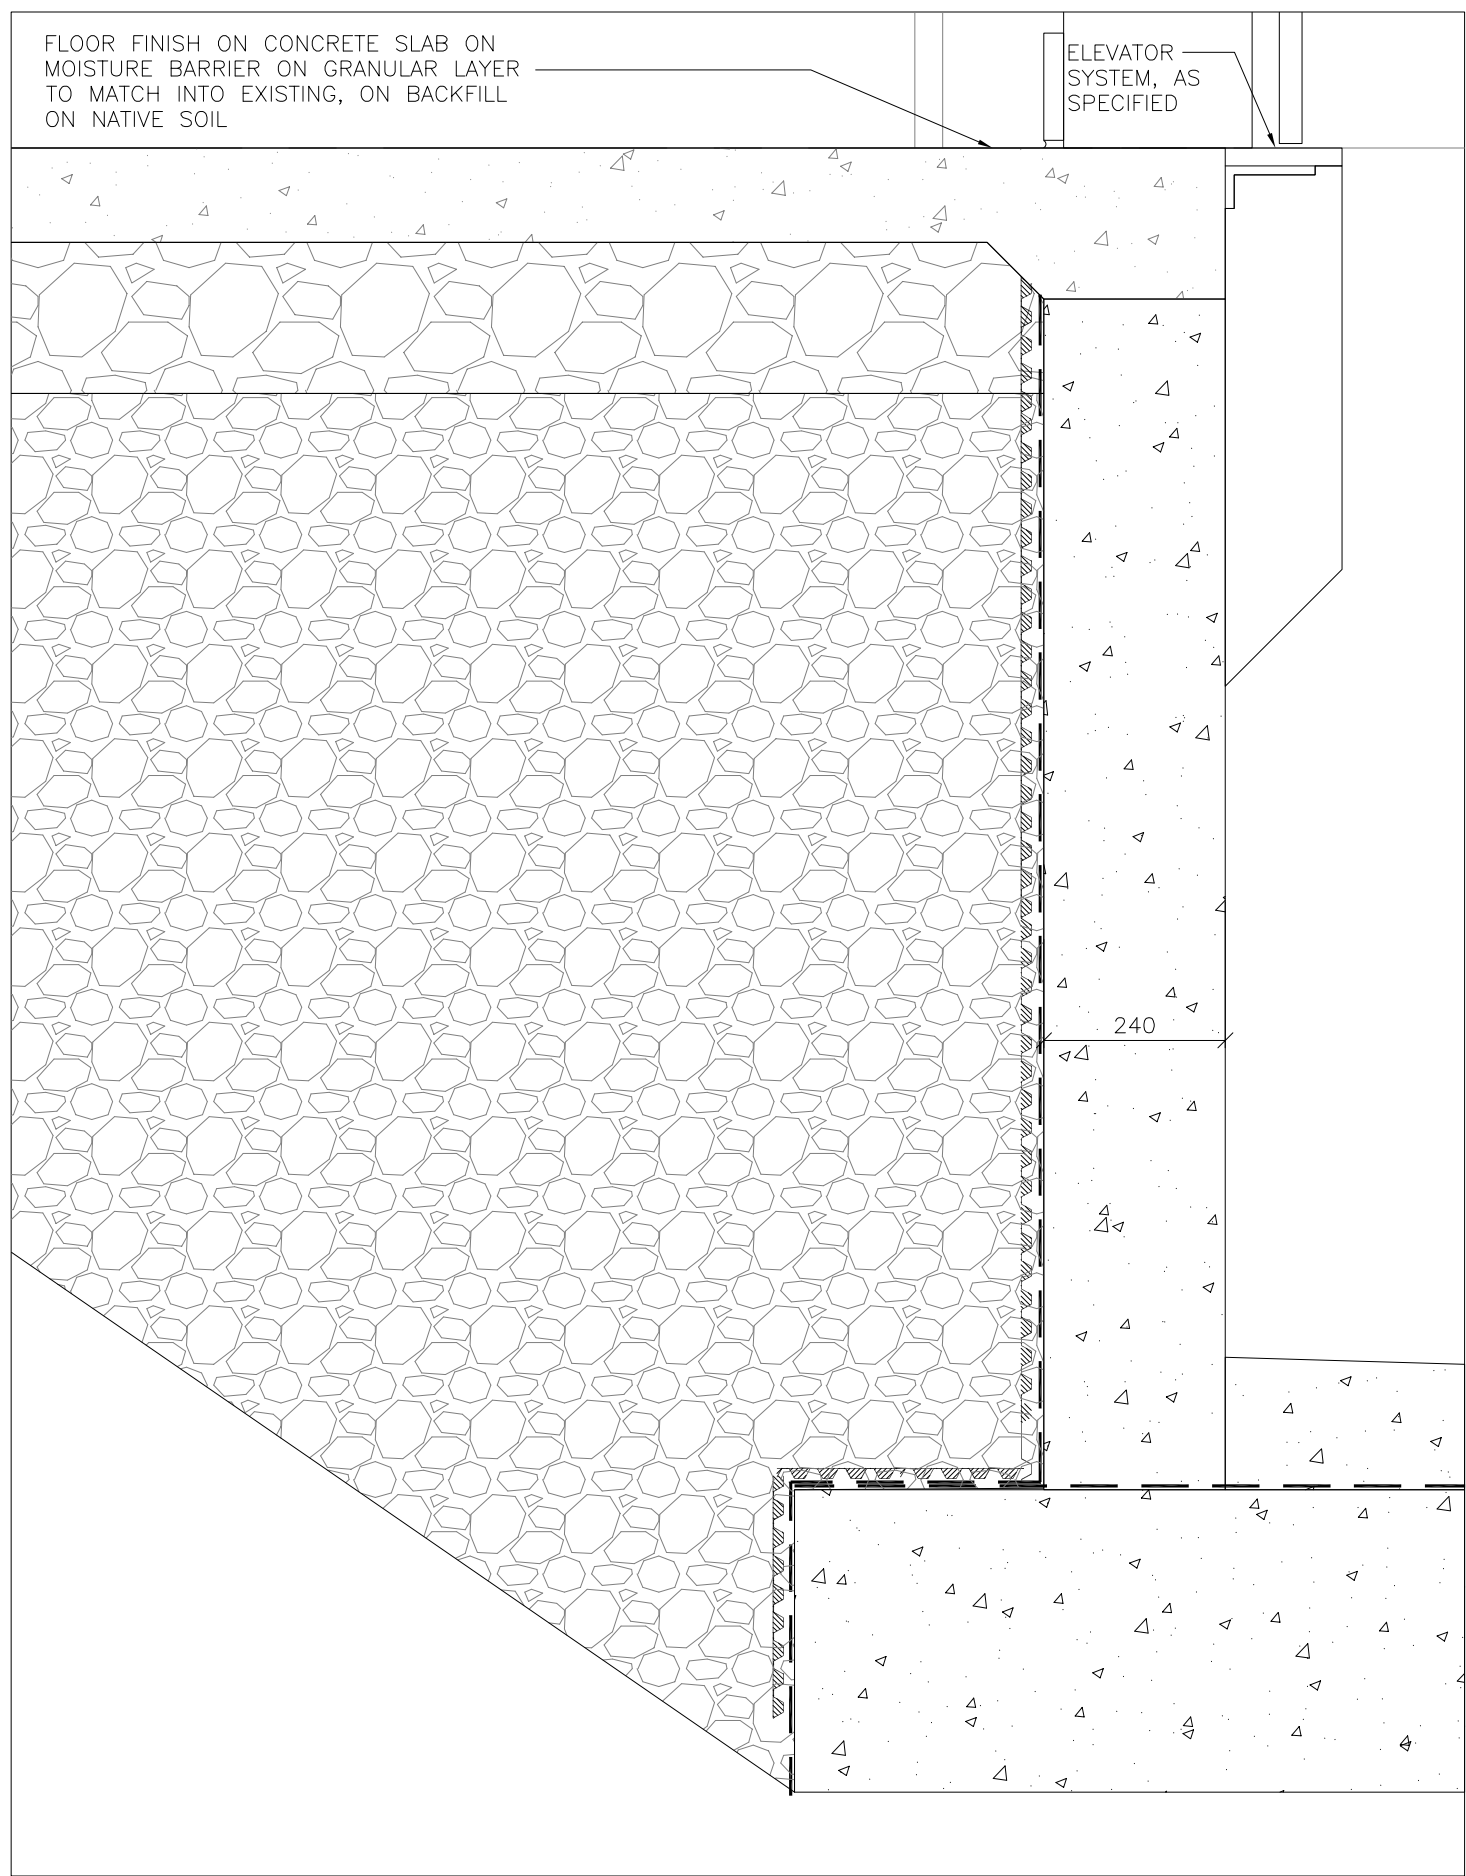
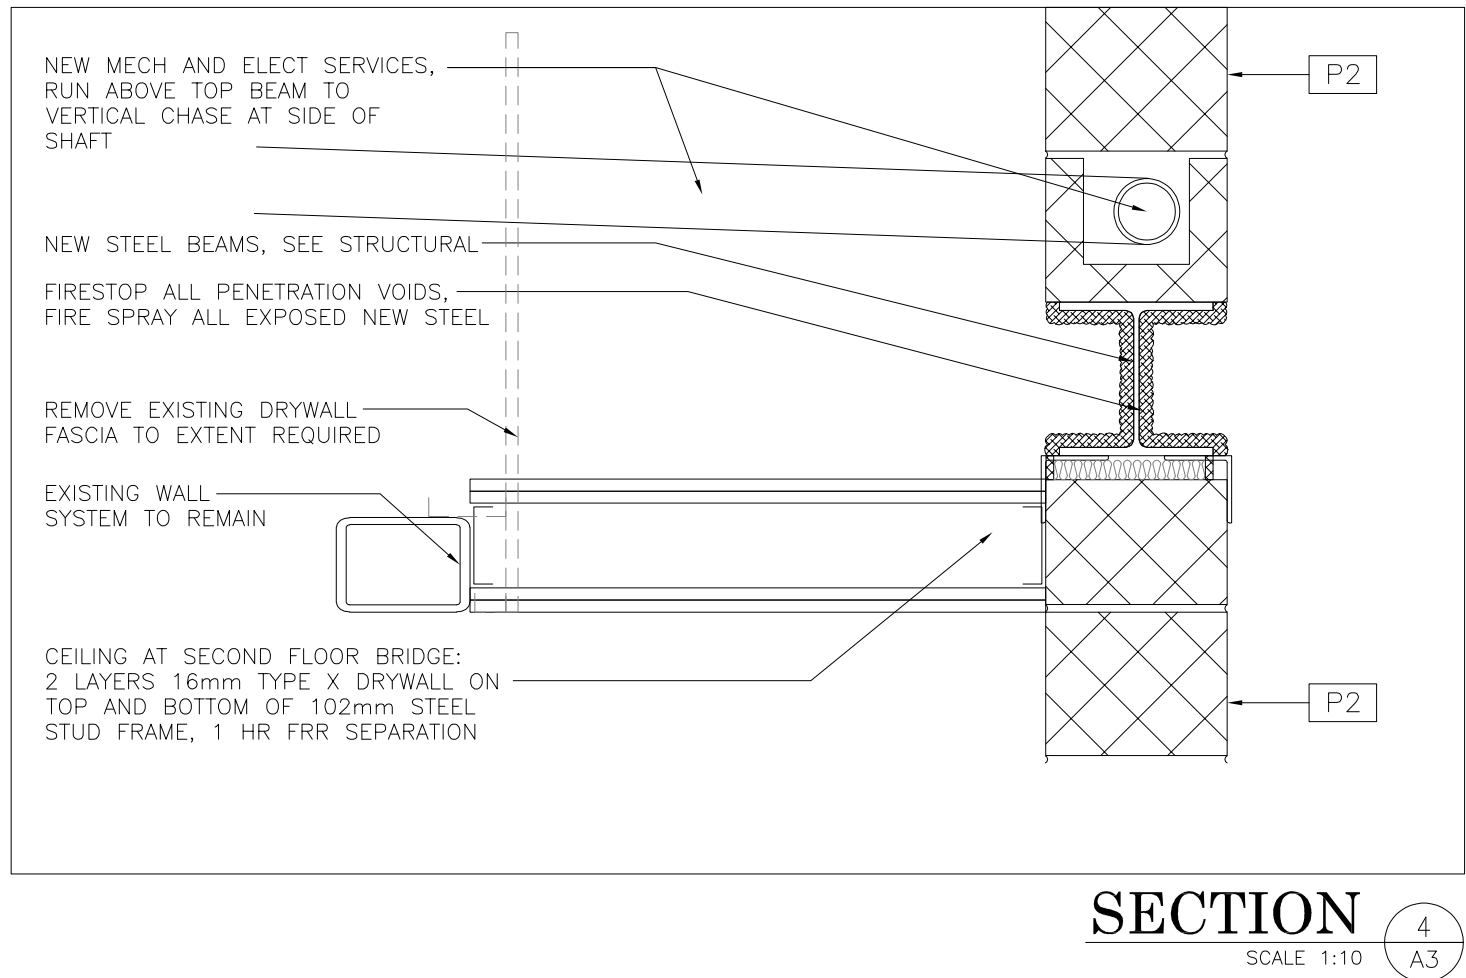
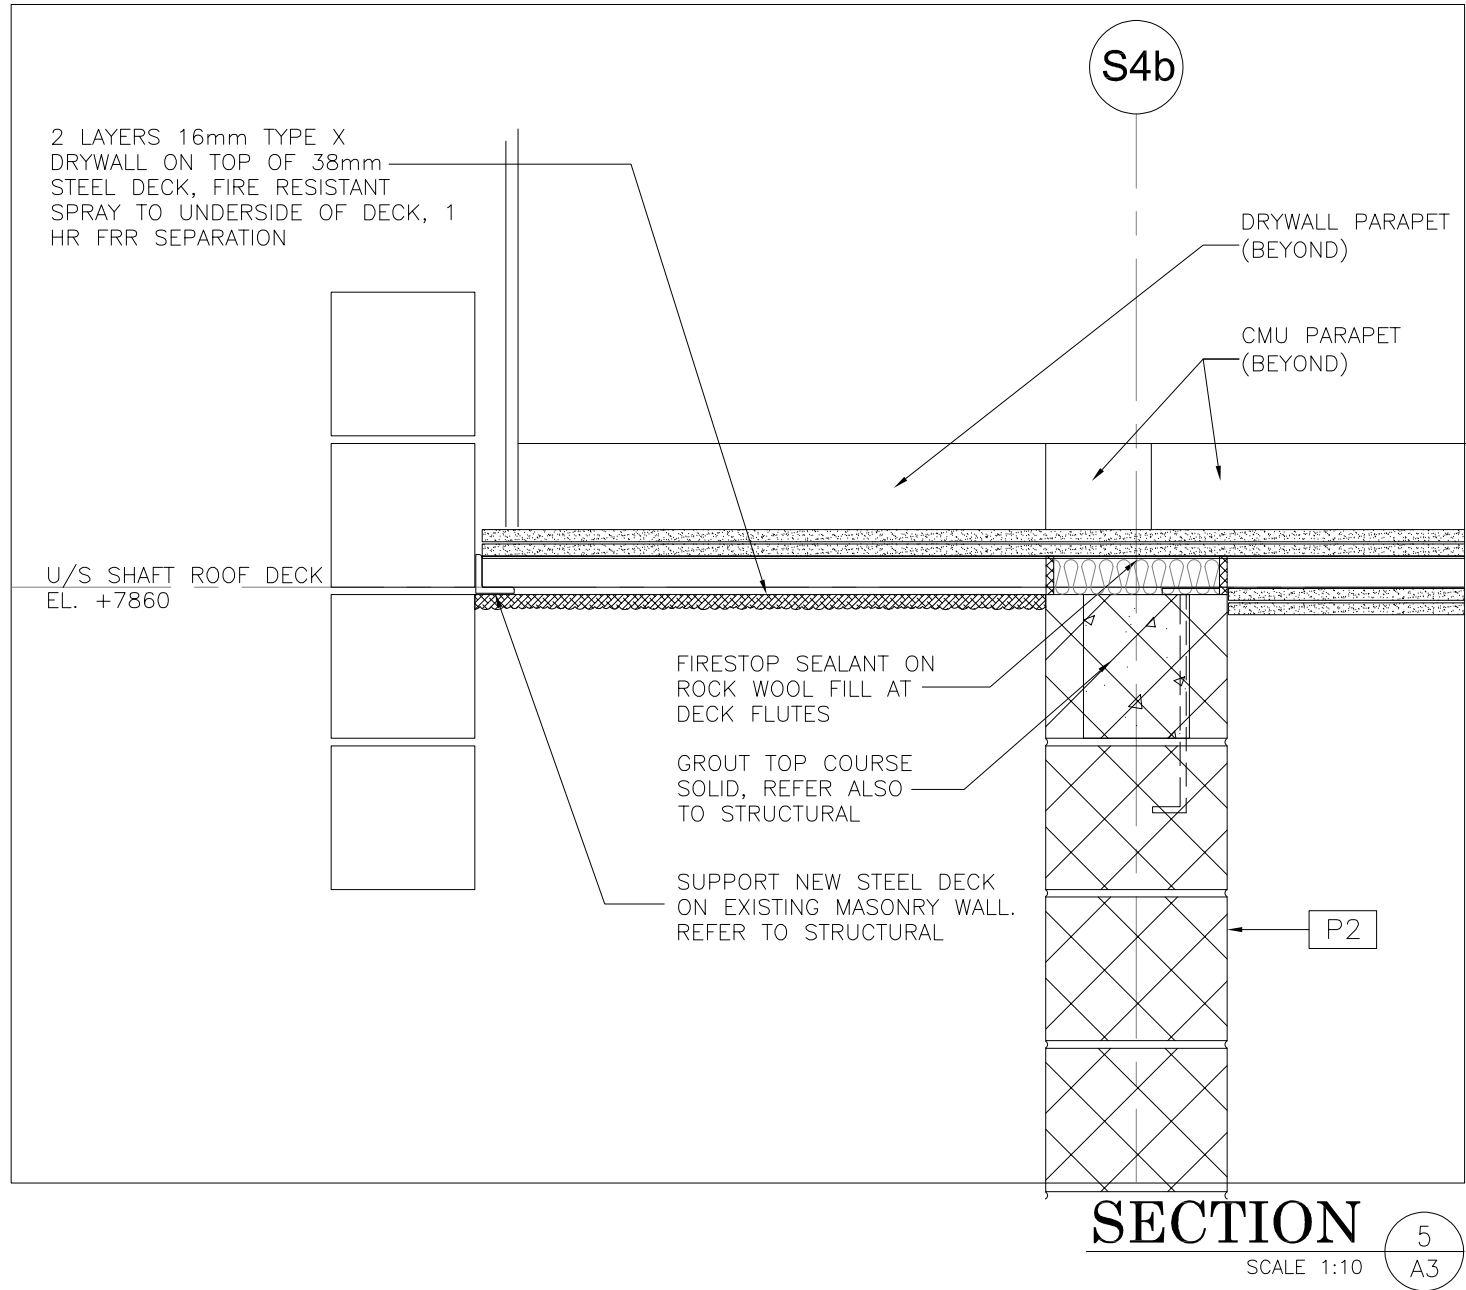
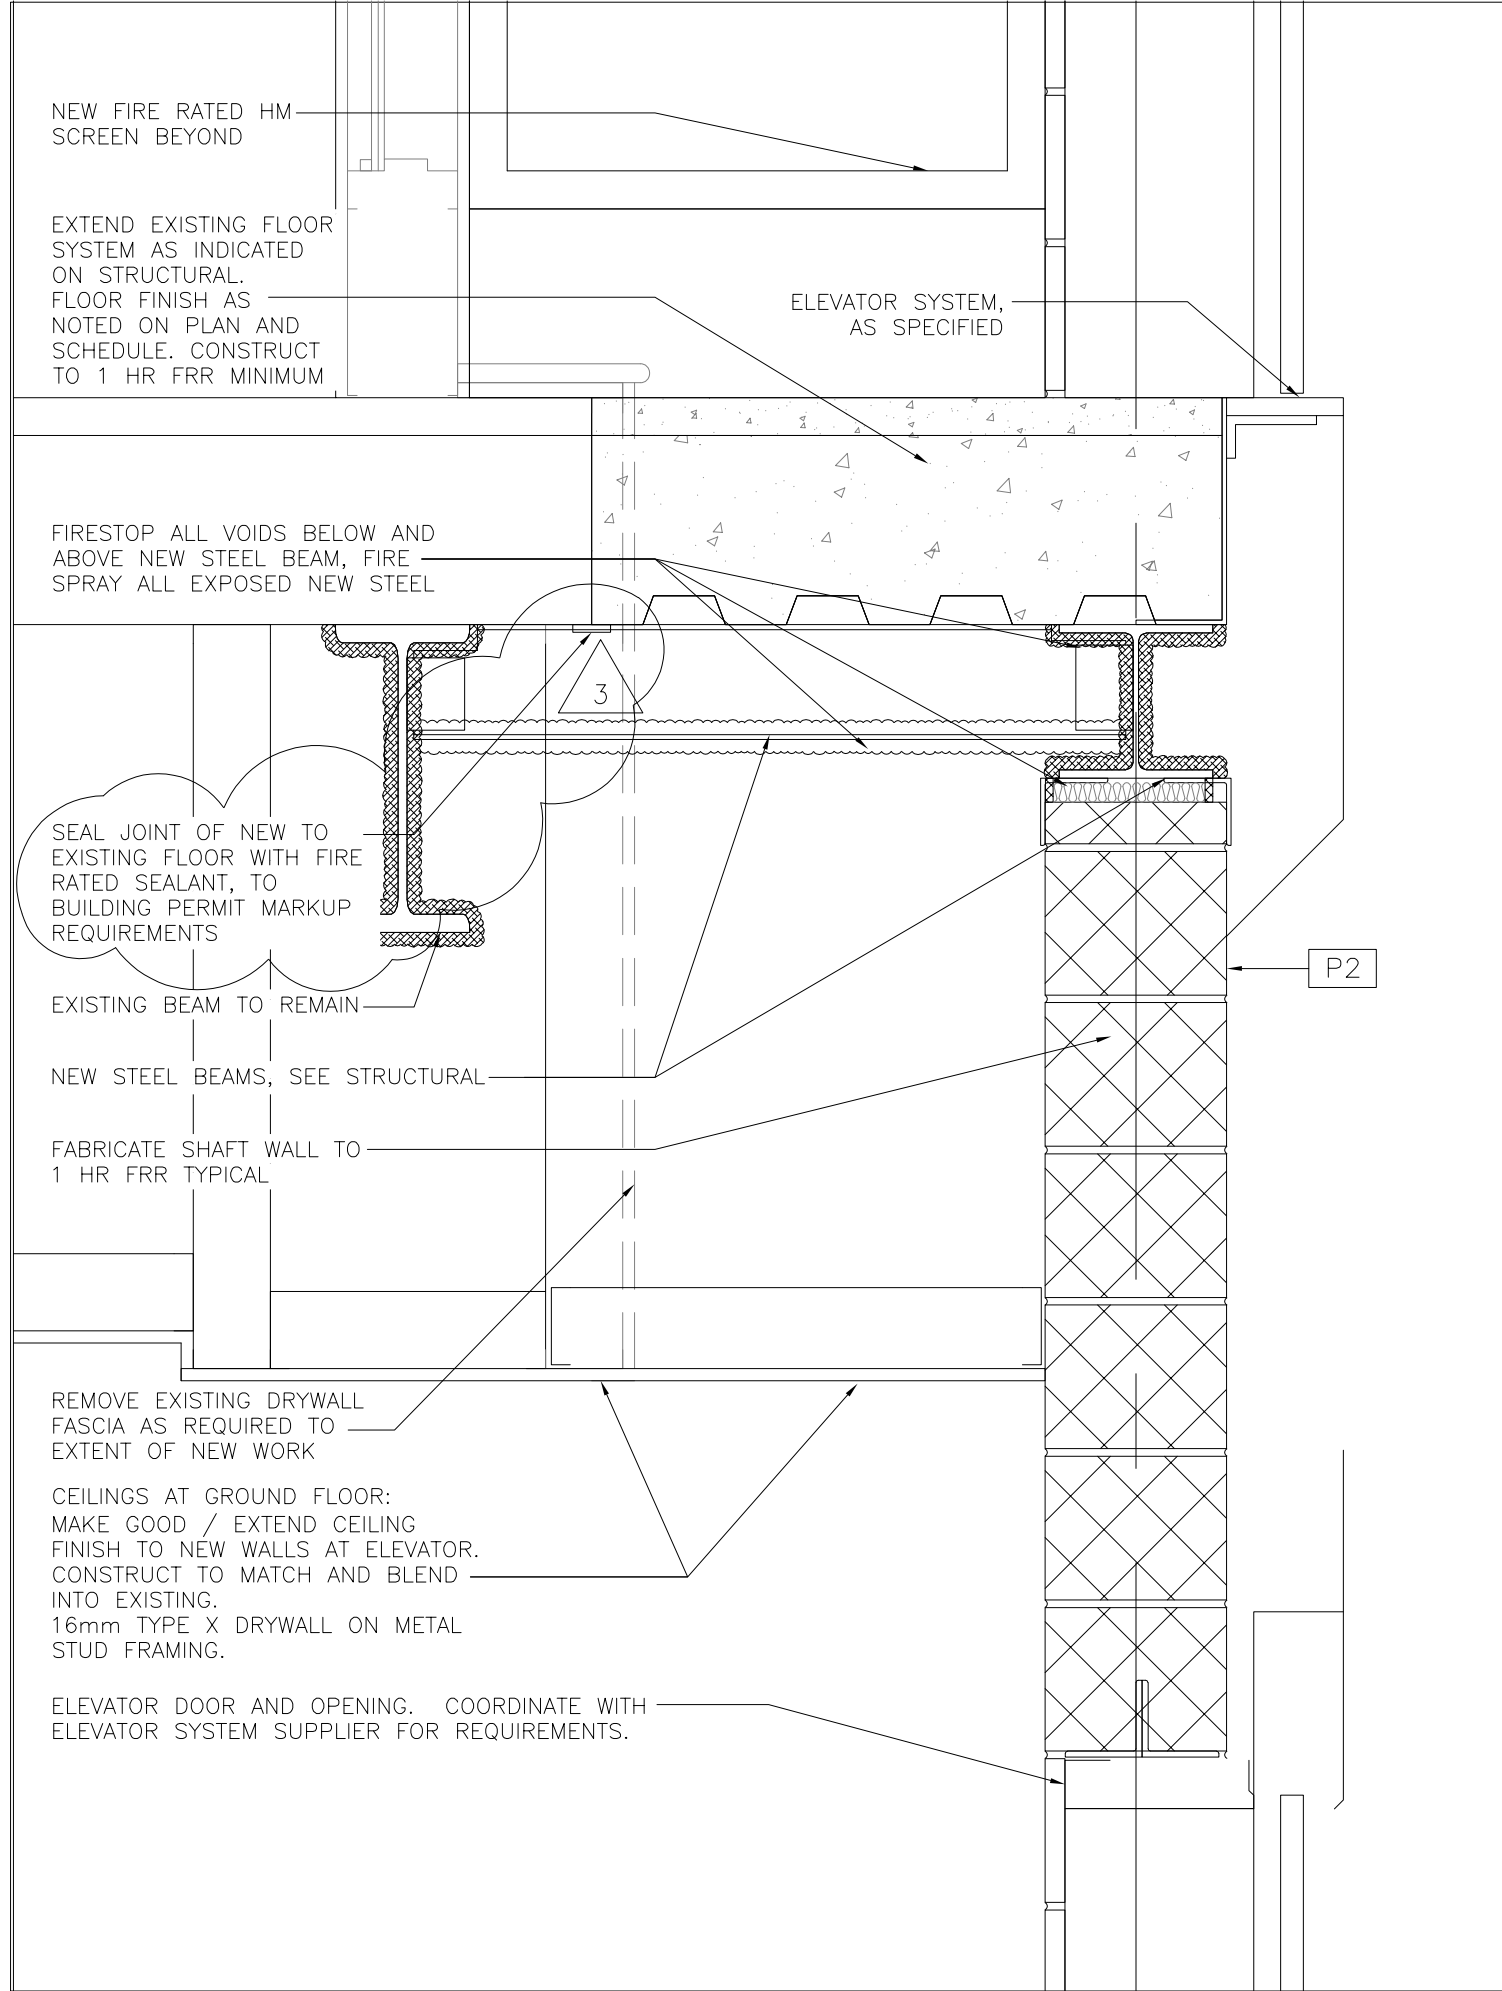
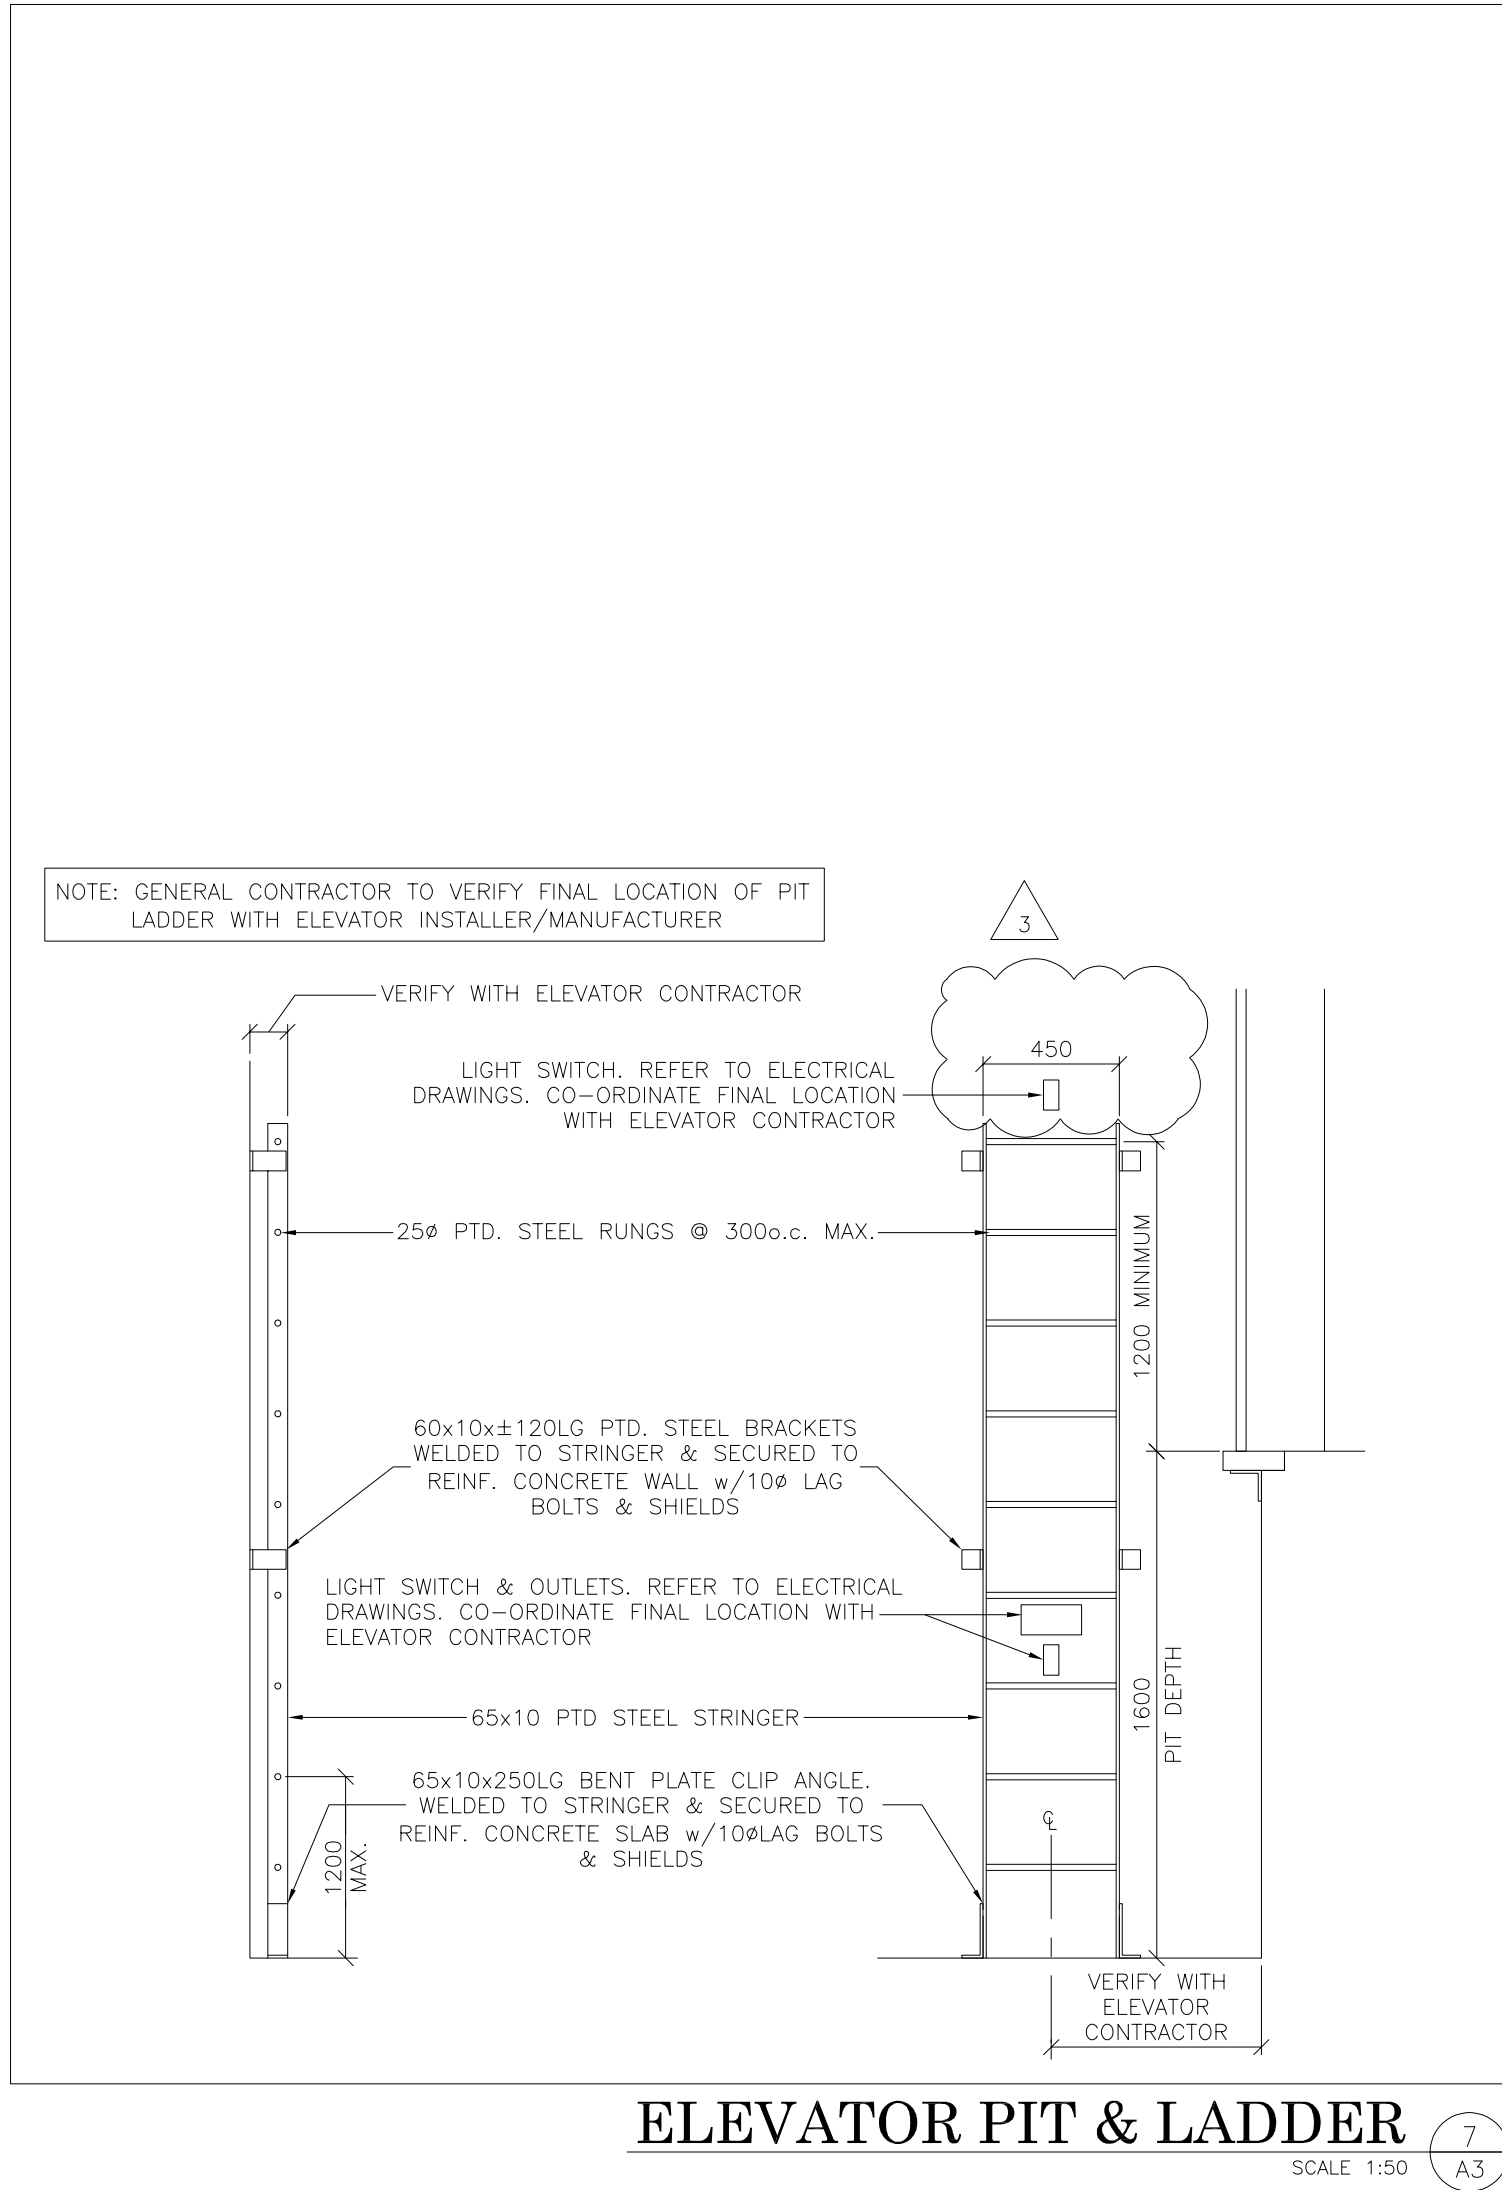
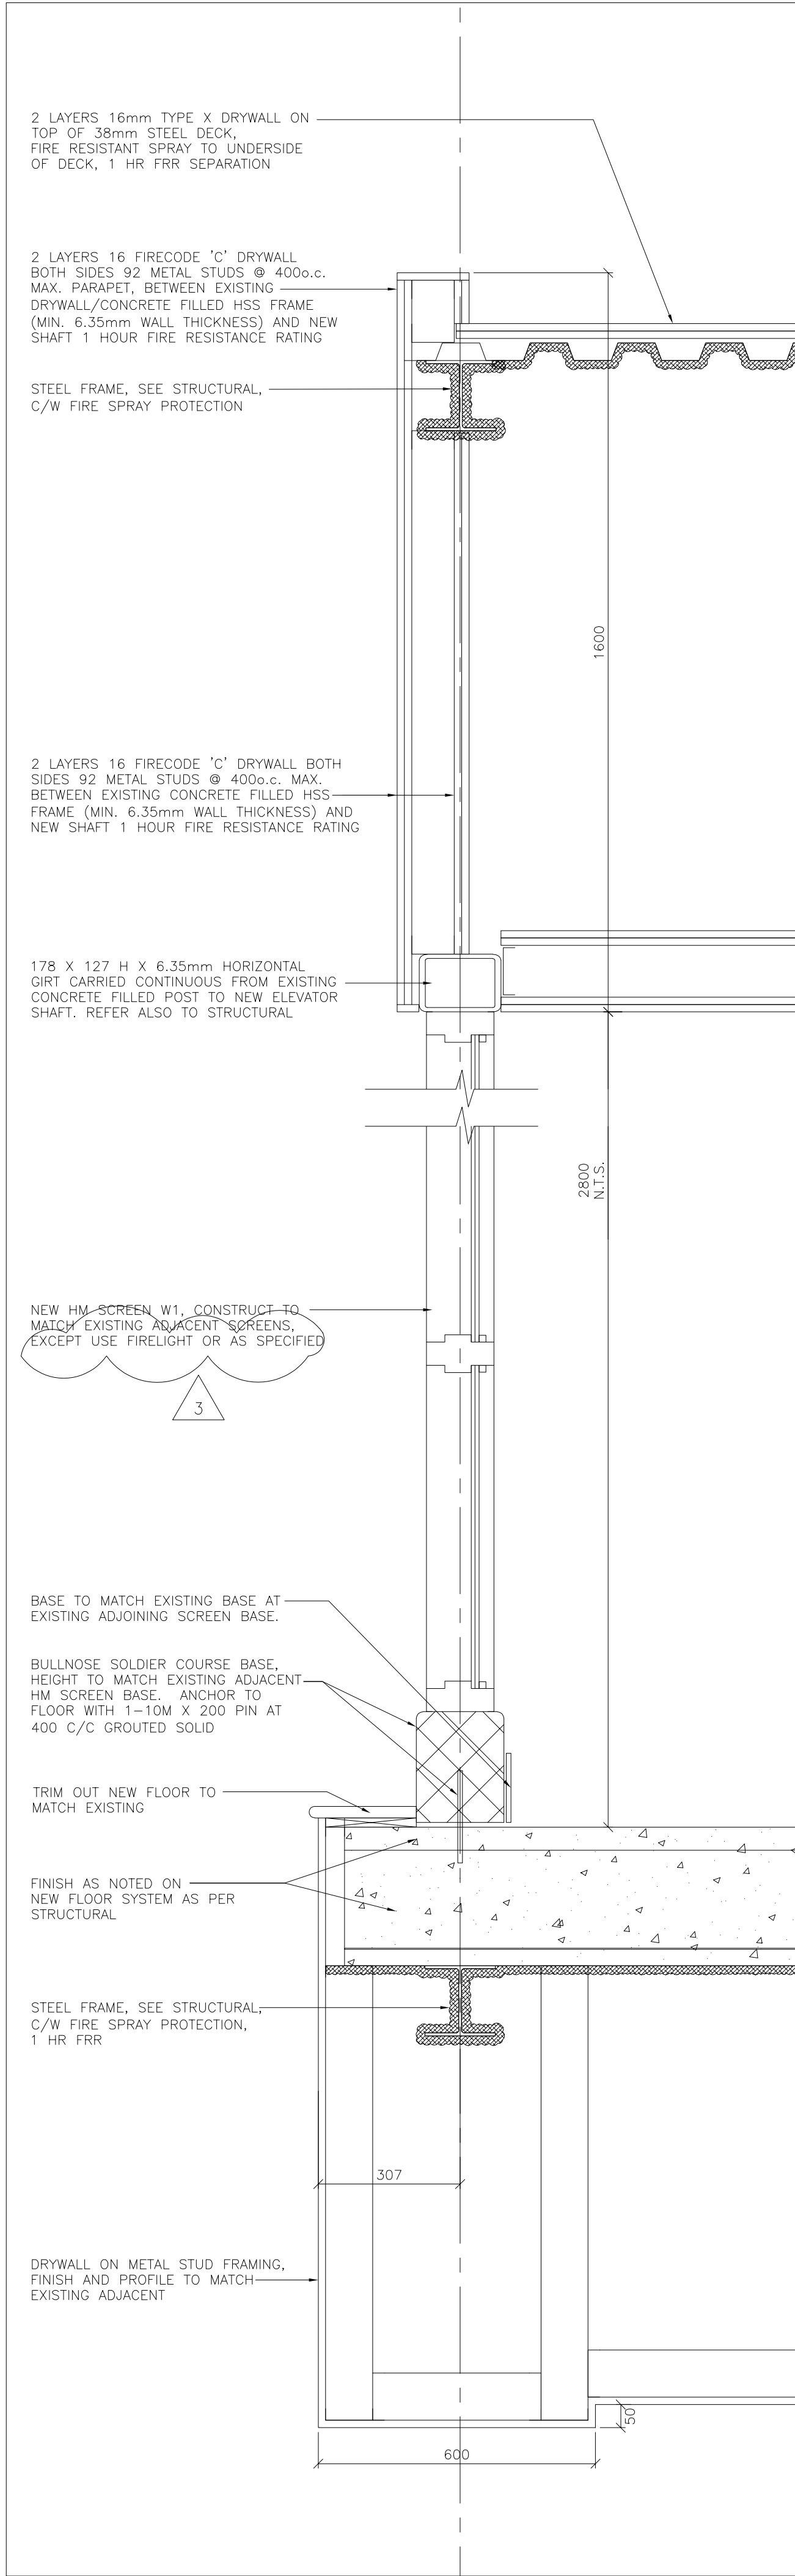


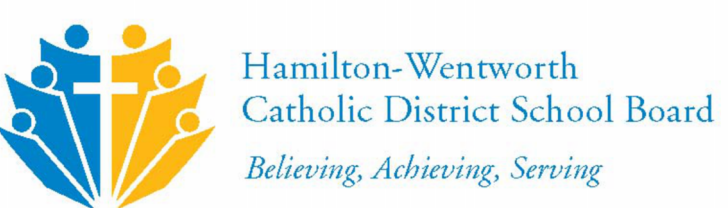

3	18/08/26	IFC ADJUSTED TO PERMIT COMMENTS
1.	30/06/26	ISSUED FOR BUILDING PERMIT/TENDER
No.	DD/MM/YY	DESCRIPTION
REVISIONS		
		
		
		
3600 BILLINGS COURT, SUITE 100 BURLINGTON, ONTARIO L7N 3N6 TEL. (905) 308-7771		
ELEVATOR FOR BISHOP TONNOS CATHOLIC SECONDARY SCHOOL		
100 PANABAKER DR. ANCASTER ONTARIO		
DETAILS & MISCELLANEOUS		
SCALE AS NOTED	DRAWN CHECKED JUNE 25, 2026 MM	PROJECT No. 125804 DRAWING No. A3